

DO NOT SCALE FROM THIS DRAWING

0457/17


23 MAR 2017

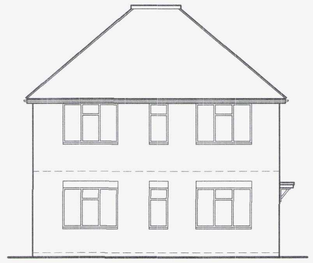

South Elevation

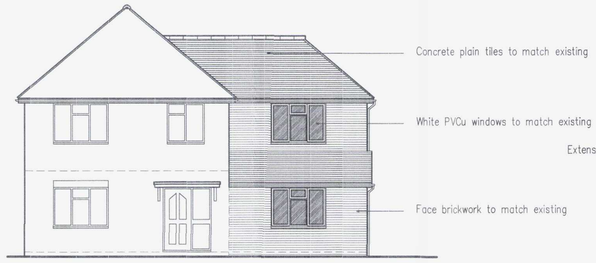


East Elevation

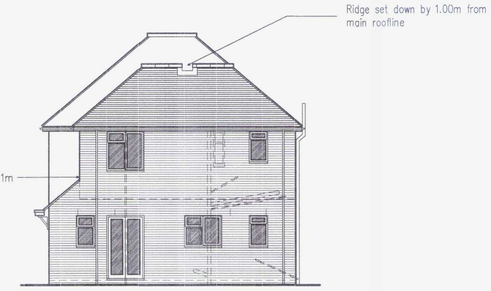


North Elevation




West Elevation

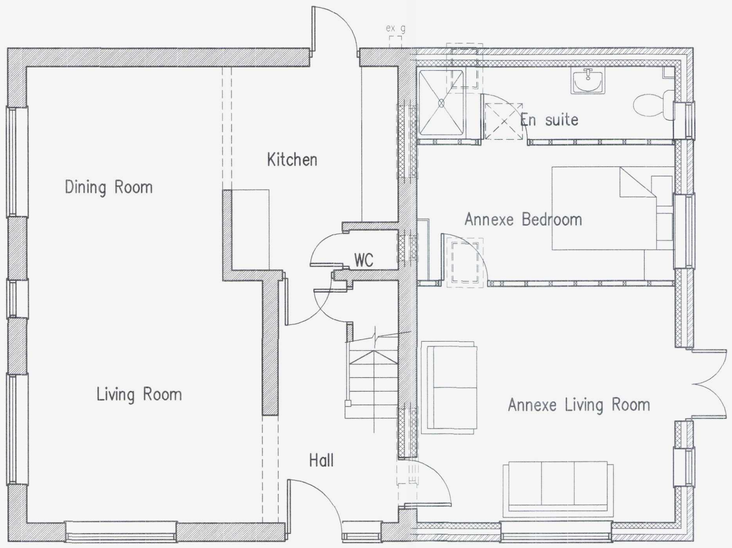

Ground Floor Plan

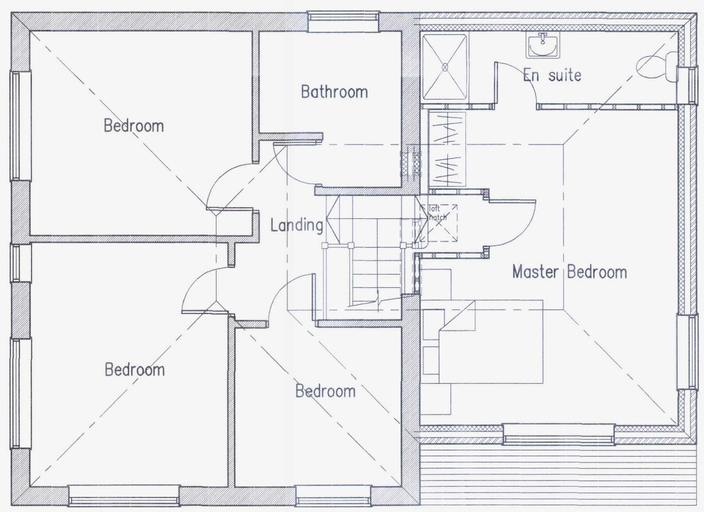

First Floor Plan

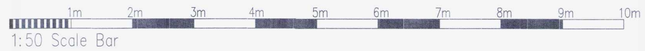



Proposed Two Storey Rear Extension At: 143 Middle Road, Shoreham-By-Sea, West Sussex

rja Planning & Building Consultants Ltd.
1st Floor
10 High Street
Shoreham-By-Sea
West Sussex BN43 5DA
t: 01273 467297 mob: 07971 375739
e: rex@rjapbc.co.uk web: www.rjapbc.co.uk

Chartered Institute of Architectural Technologists

PROJECT: 143 Middle Road, Shoreham-By-Sea, West Sussex

DRAWING TITLE: Proposed Floor Plans & Elevations

CLIENT: Mr & Mrs Mahdi

DWG NO: 15549-100

REVISION:

SCALE: 1:50, 100 @ A1

DATE: 17.03.17

DRAWN: rex