



Site Location Plan

P-02

Scale: 1:1250

23-25 High Street

Site Location Plan
DAP-C26-11-A-100


Scale:
1:1250 @ A3

DAMES ARCHITECTURE + PLANNING
THE STUDIO, KEYINGHAM HOUSE,
ABBEY ROAD, MEDSTEAD, HAMPSHIRE GU34 5PB
A: 07946105514 P: 07921211386

DAMES A+P
CONCEPT TO PERMISSION

Legend:

Site Boundary Area = 302m²

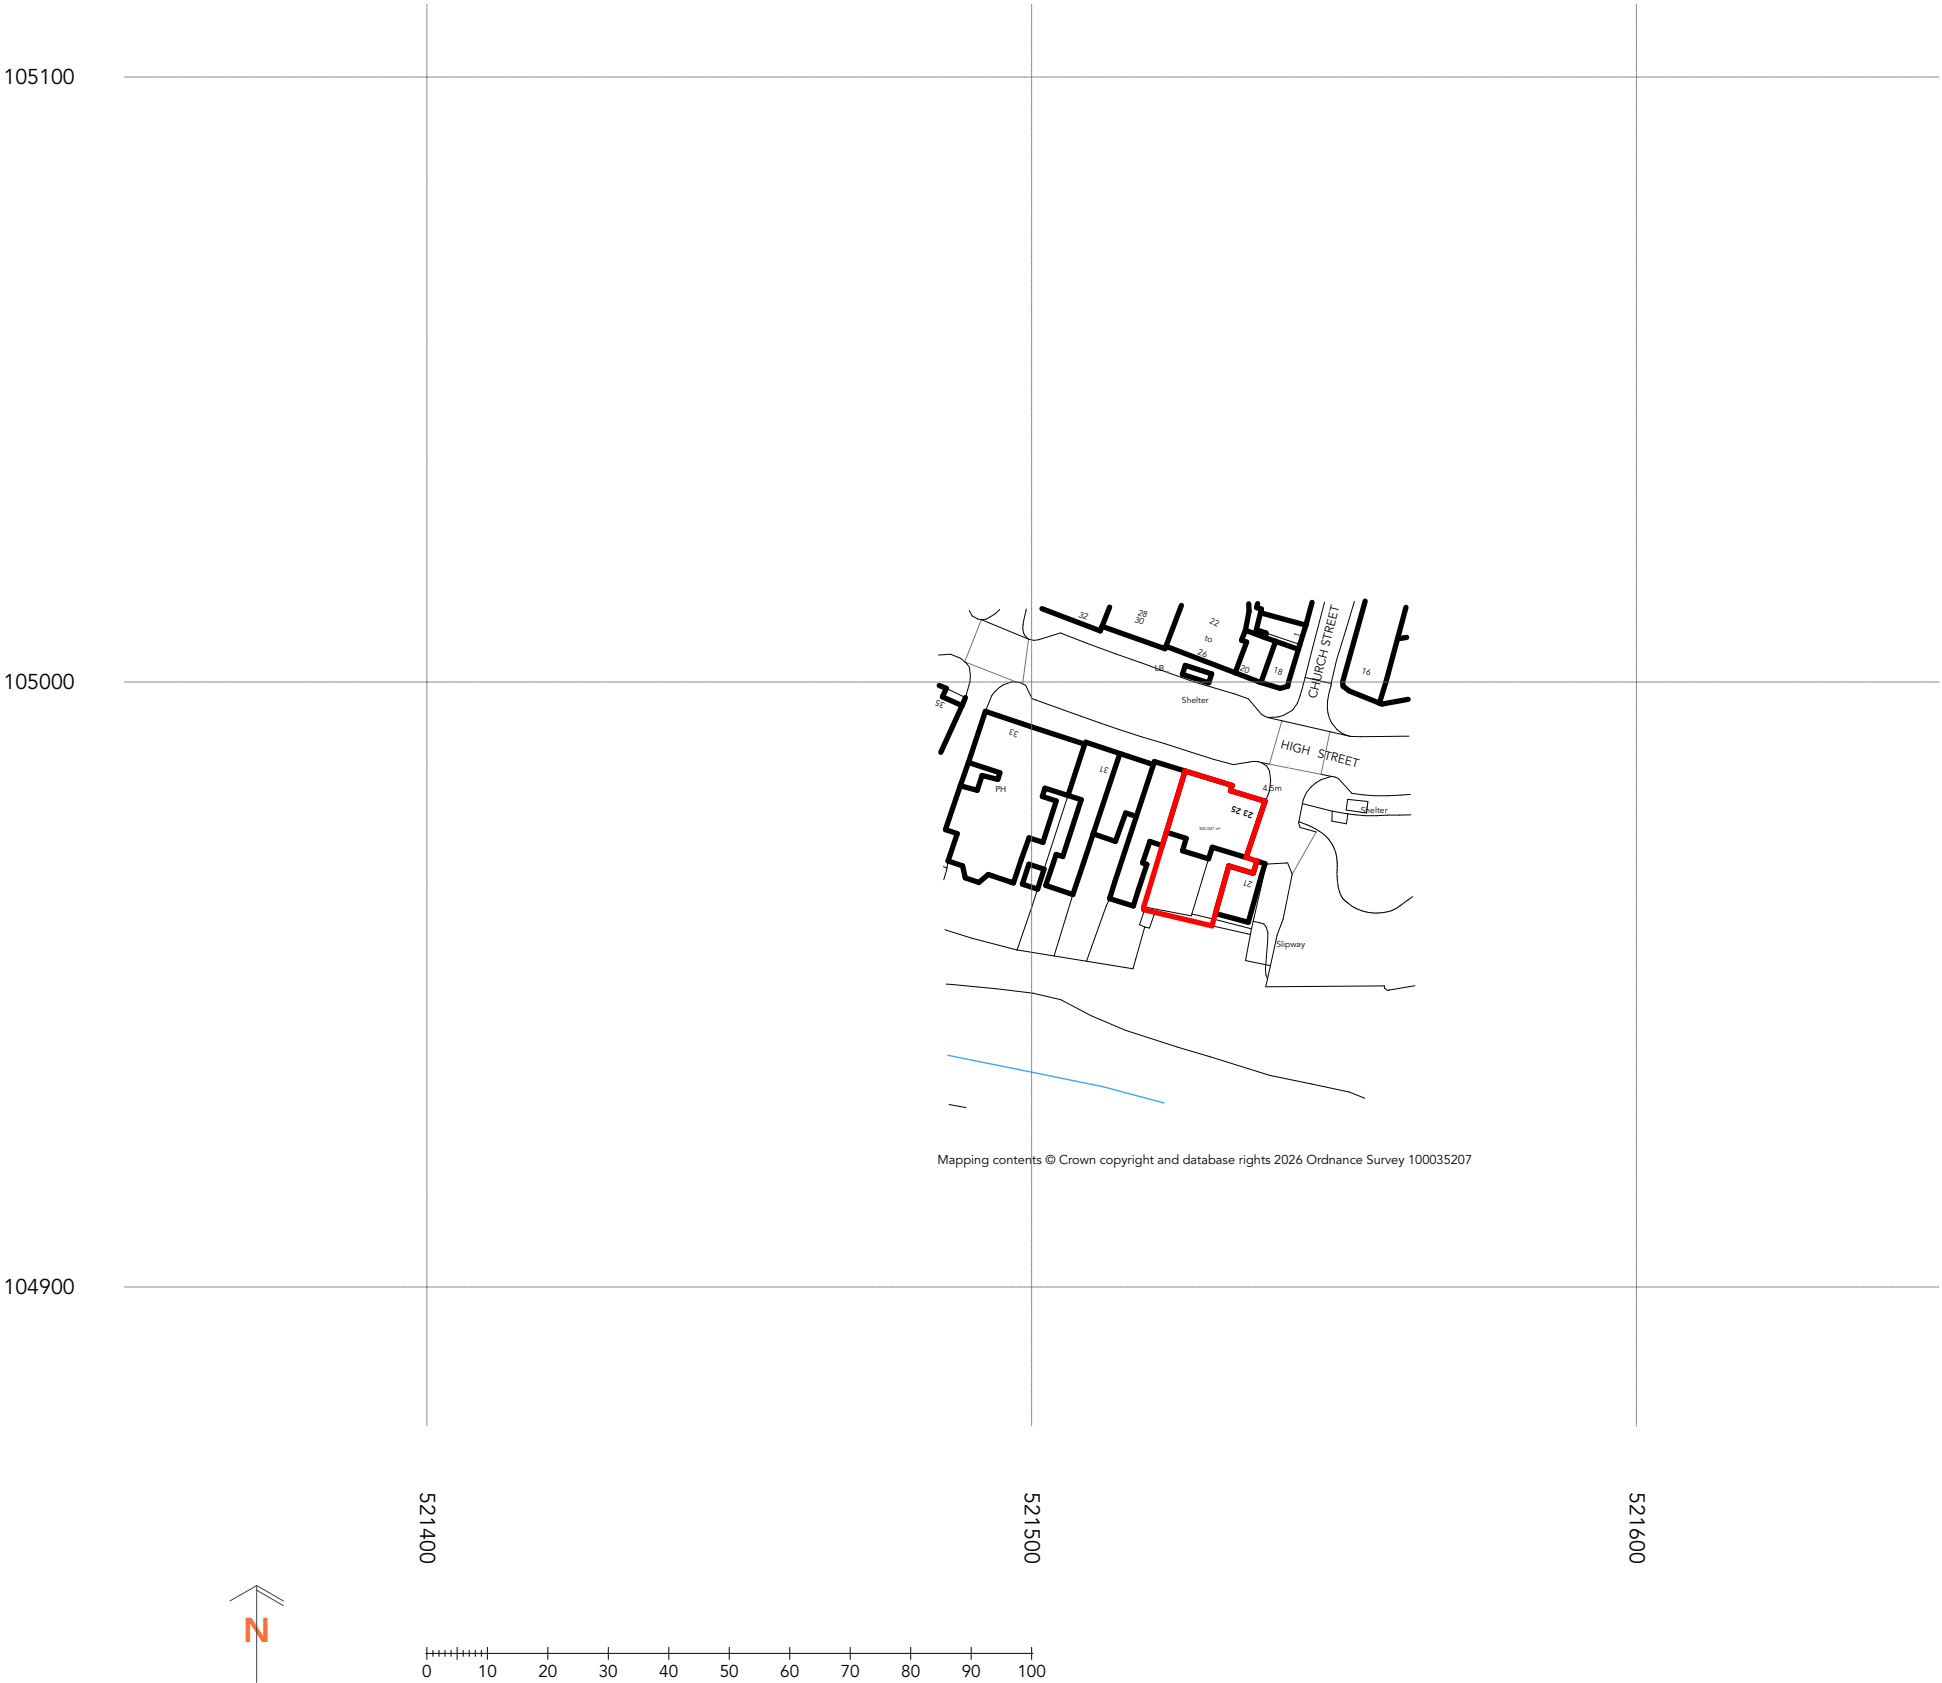

COPYRIGHT IN THIS DRAWING REMAINS WITH KDTP LTD AND NO EXPRESS OR IMPLIED LICENSE IS GRANTED BY WAY OF THIS DRAWING OR OTHERWISE TO REPRODUCE / USE THIS DRAWING OR THE DESIGN CONTAINED IN IT

NOTES
DO NOT SCALE THIS DRAWING FOR CONSTRUCTION PURPOSES
ALL DIMENSIONS TO BE CHECKED ON SITE

DATE OF ISSUE: 23/04/2026
CHK'D BY:
DRAWN BY:
MODEL FILE: 26-04-21 Model 01.pht
PROJECT NO: DAP-C26-11

Client Eric Robinson Solicitors
23-25 High Street, Shoreham-by-Sea
Adur, West Sussex BN43 5EE