

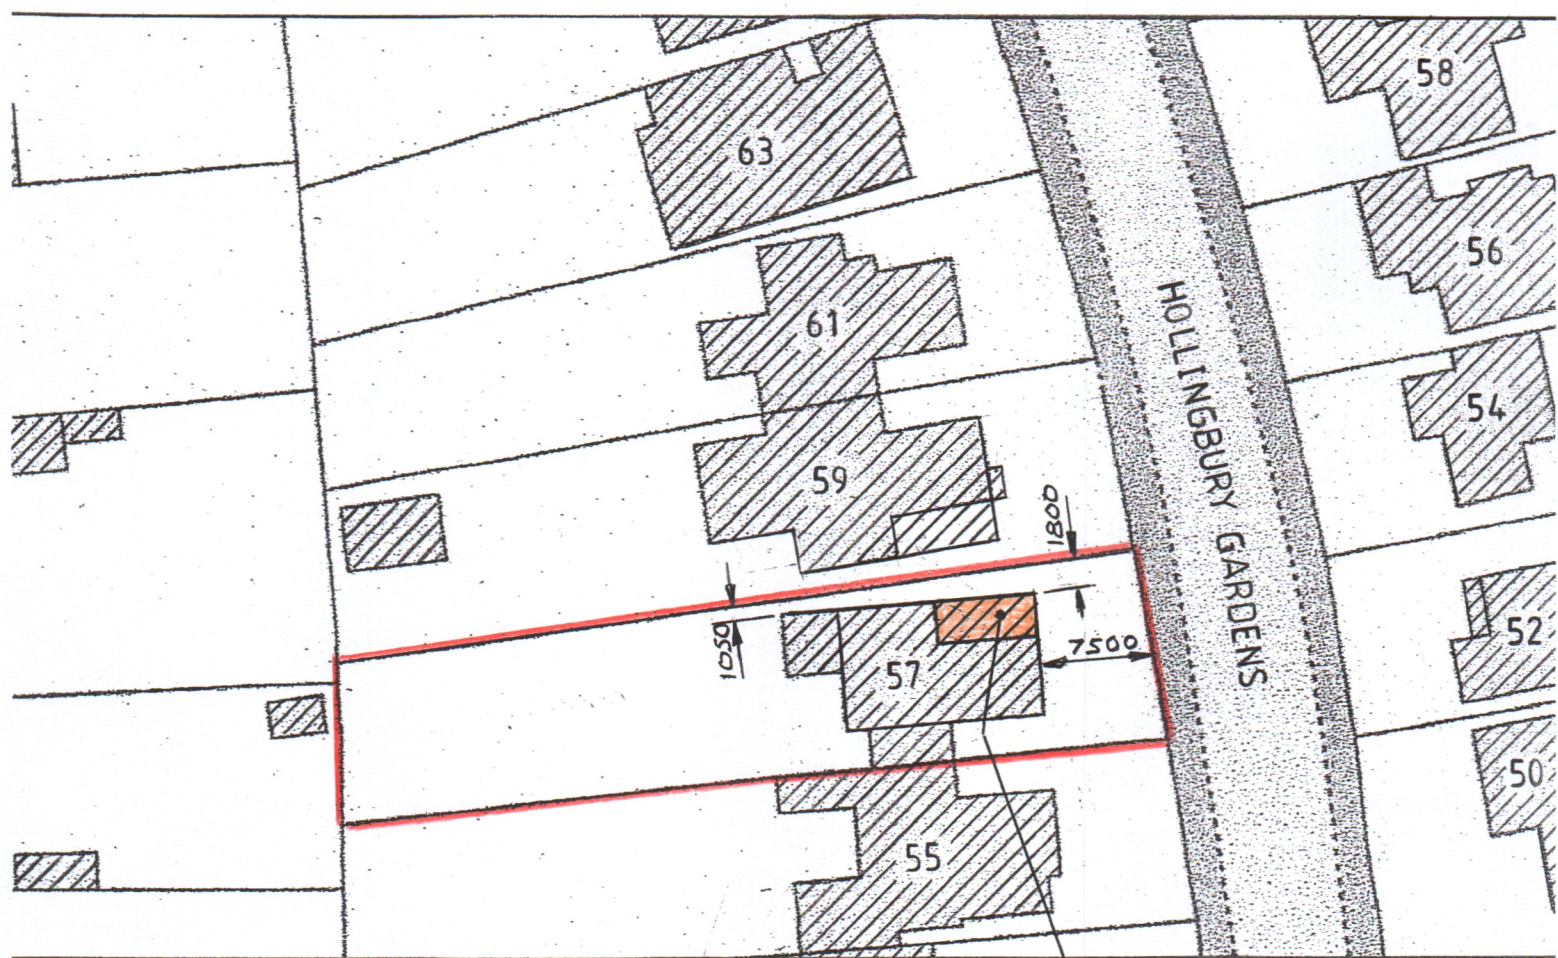


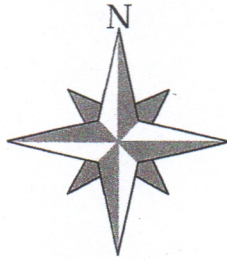

PROPOSED GROUND
FLOOR EXTENSION

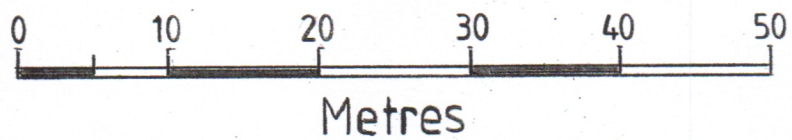

SITE LAYOUT PLAN -- Scale 1:500