


North Elevation




East Elevation



South Elevation

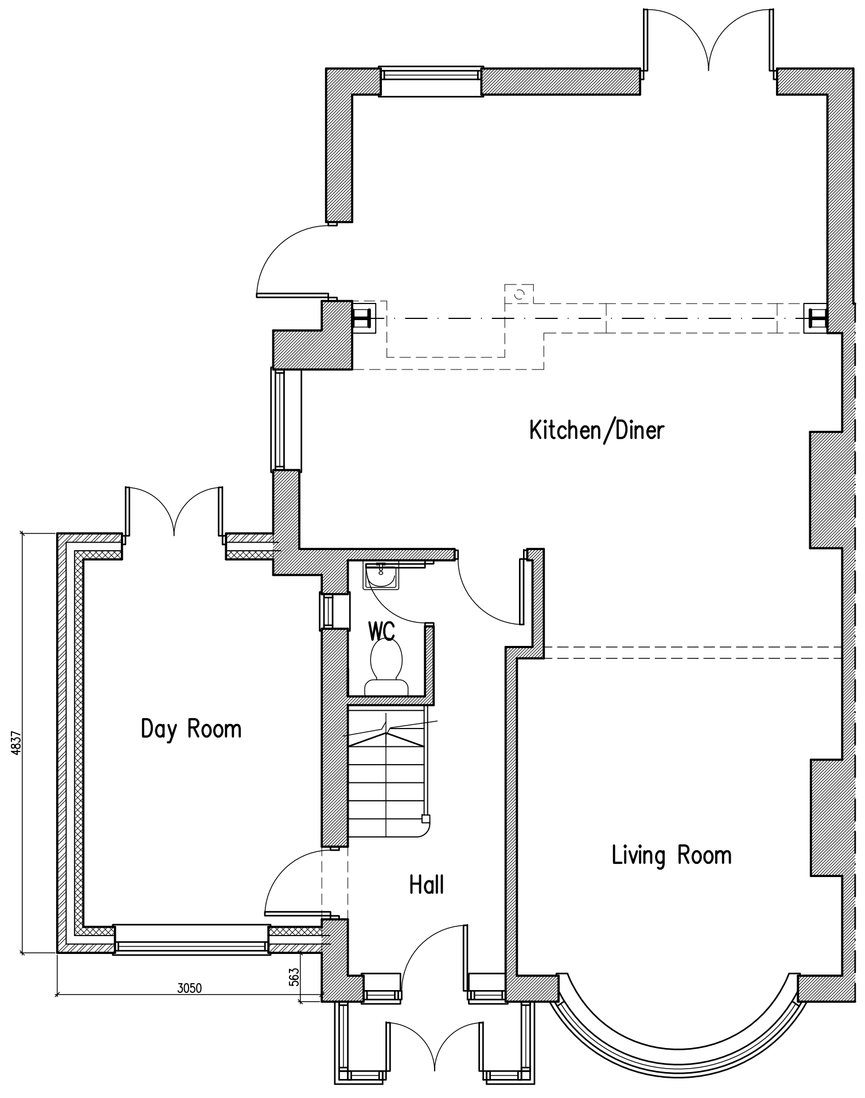

Ground Floor Plan

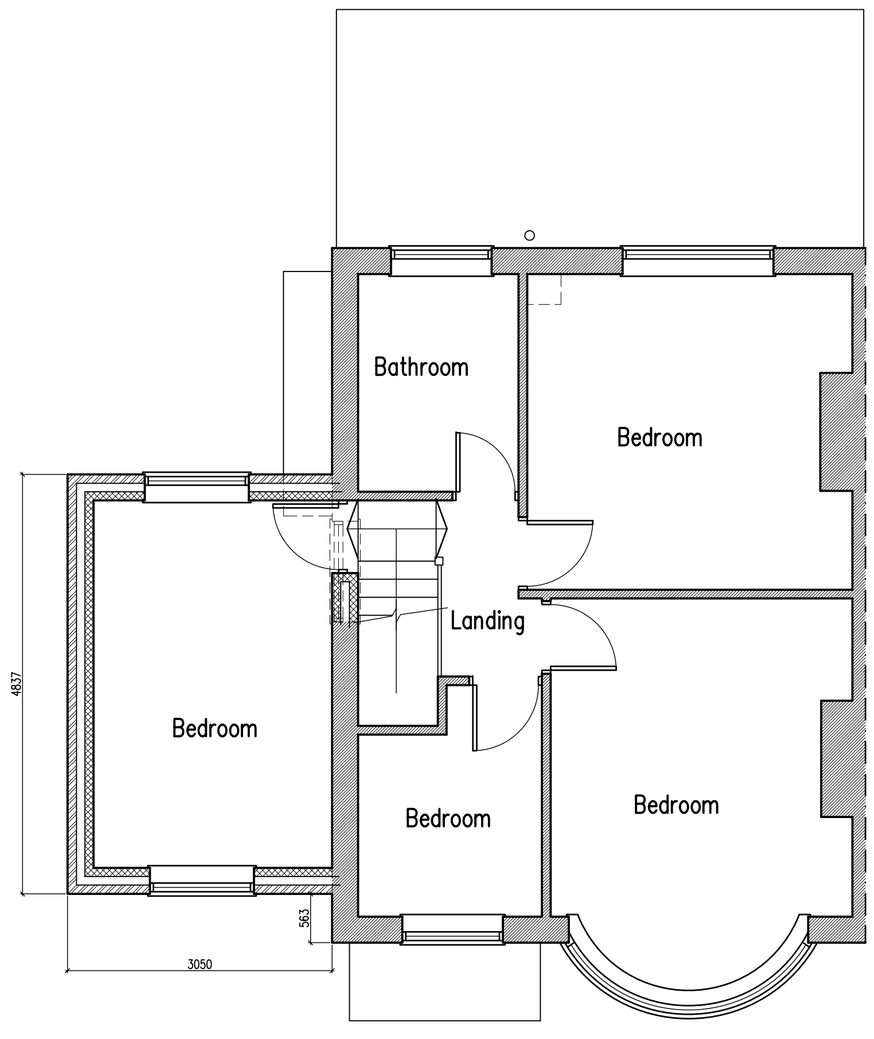

First Floor Plan



A	4.3.15
Extension reduced in width	

Proposed Two Storey Side Extension At: 246 Old Shoreham Road, Southwick, West Sussex

rja Planning & Building Consultants Ltd.
16 Greenacres
Shoreham-By-Sea
West Sussex
BN43 5WY
t/f: 01273 467297 mob: 07971 375739
e: rex@rjapbc.co.uk web: www.rjapbc.co.uk

Chartered Institute of Architectural Technologists

PROJECT: 246 Old Shoreham Road, Southwick, West Sussex			
DRAWING TITLE: Proposed Floor Plans & Elevations			
CLIENT: Mr & Mrs B Hampson		DWG NO: 15532-01	REVISION: A
SCALE: 1:50 @ A1	DATE: 3.3.2015	DRAWN: rex	