ADUR & WORTHING
PLANNING SERVICES
PLAN AWDM/0228/15
DATE VALID 27-2-15

Mel Humphrey
MRICS MBEng
39 Northease Drive
Hove East Sussex BN3 8PQ
Mobile: 07701 055182
Email: mel_humphrey_uk@yahoo.co.uk

ADUR & WORTHING
27 FEB 2015
PLANNING SERVICES


Drawing Title
Proposed Details. @
67 Howard Road
Sompting

Scale: 1:50
Date: Jan 15 Drawn by: mjh
A1 sized drawing
Drg No. Rev.

Revision (a) Feb 15
Proposed Western elevation added.
Dormer cheek repositioned.

AMENDMENT

Ground Floor Plan

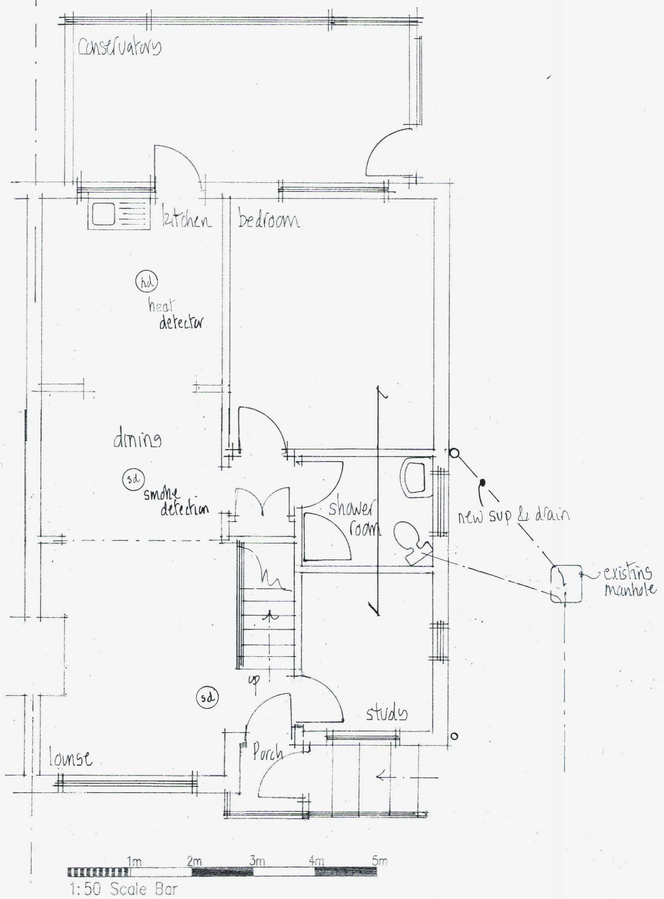

First Floor Plan

