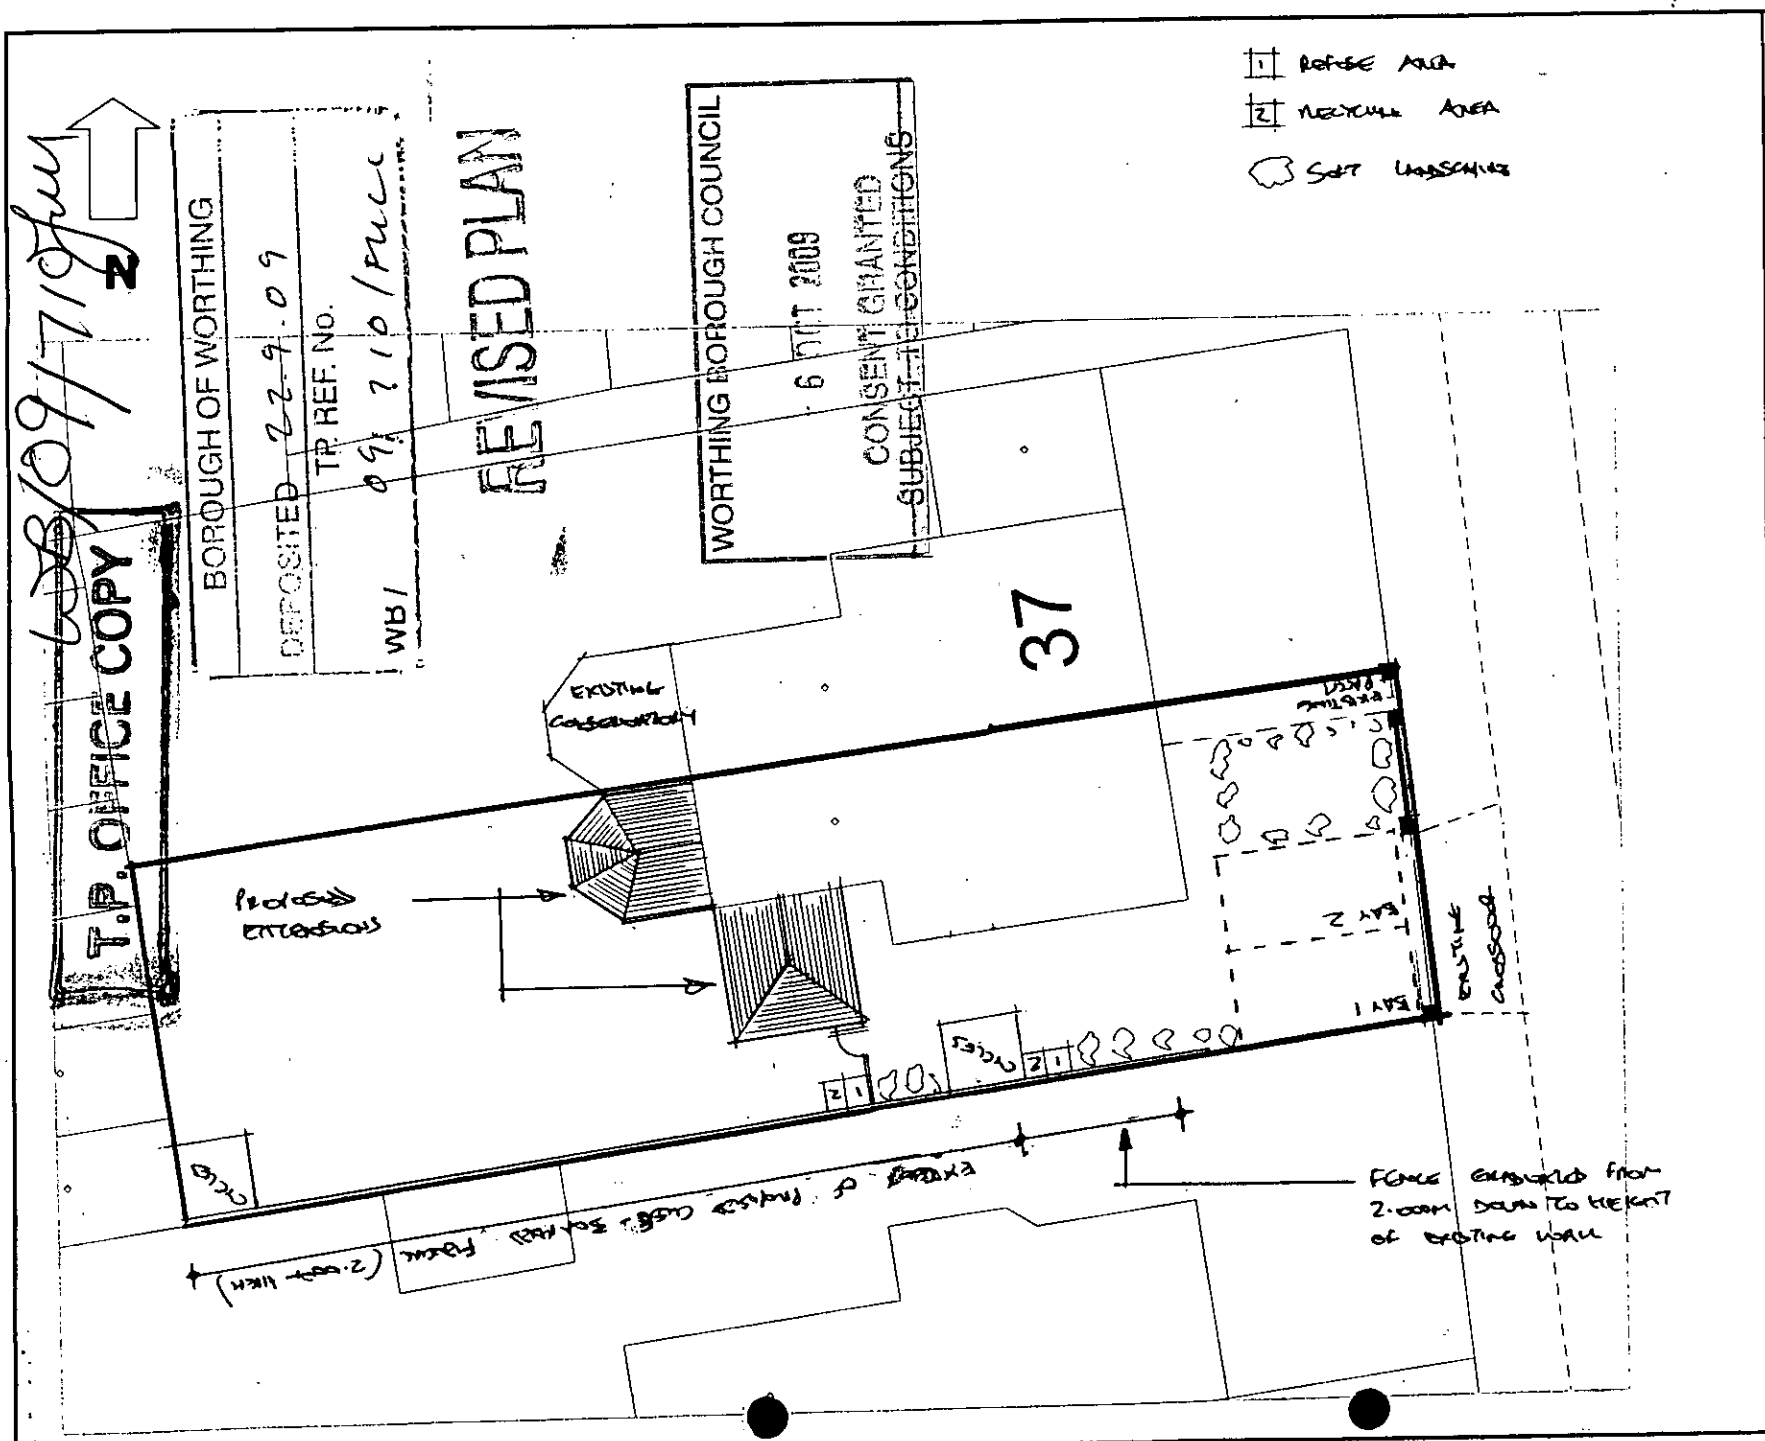

Notes

All dimensions must be checked on site. Drawing can only be scaled for Planning Application purposes. Only written dimensions shall be taken.

The Contractor shall take all necessary site dimensions prior to manufacturing components detailed on this drawing.

All materials and workmanship shall comply with current Building Regulations, relevant British Standards and manufacturers recommendations.

	Date	Revision
A	Sept 2009	Fence + Crossover Altered. Plans Shown

Client

Mr D Walsh

Project

35 Franklin Road
Worthing
BN13 2PG

Flat conversion

Drawing Title

Site plan

Scale 1:200

Date Aug 2009

Drawing No. 08/02-04

Rev. A