
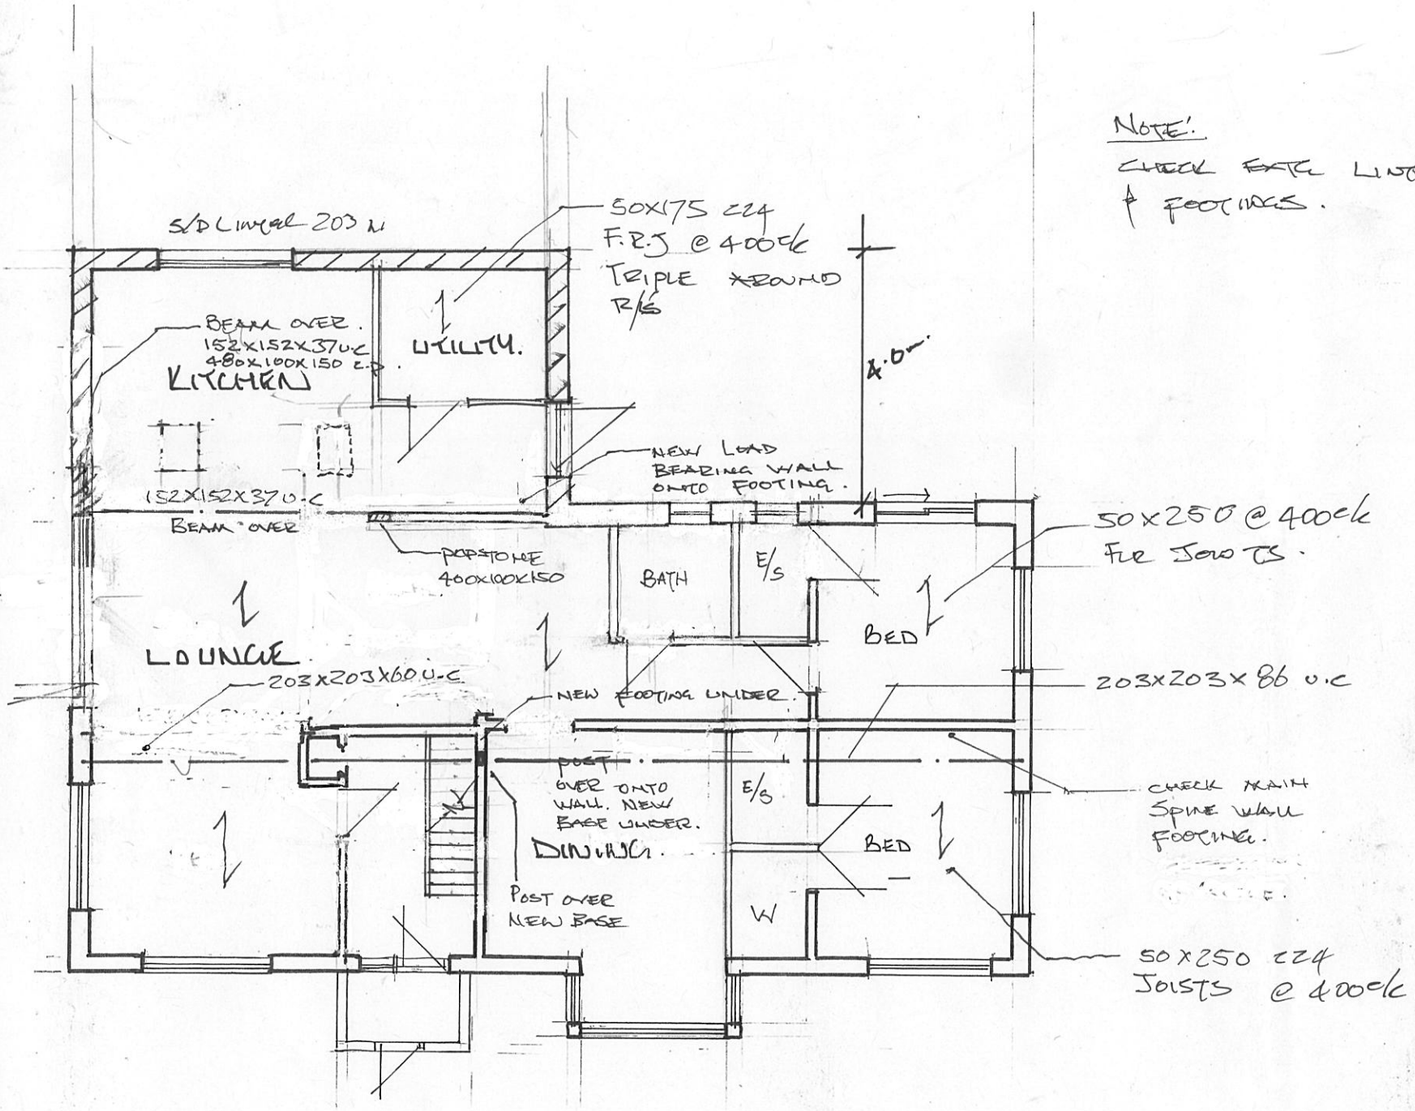


NOTE:
CHECK EXTN LINTELS & FOOTINGS.

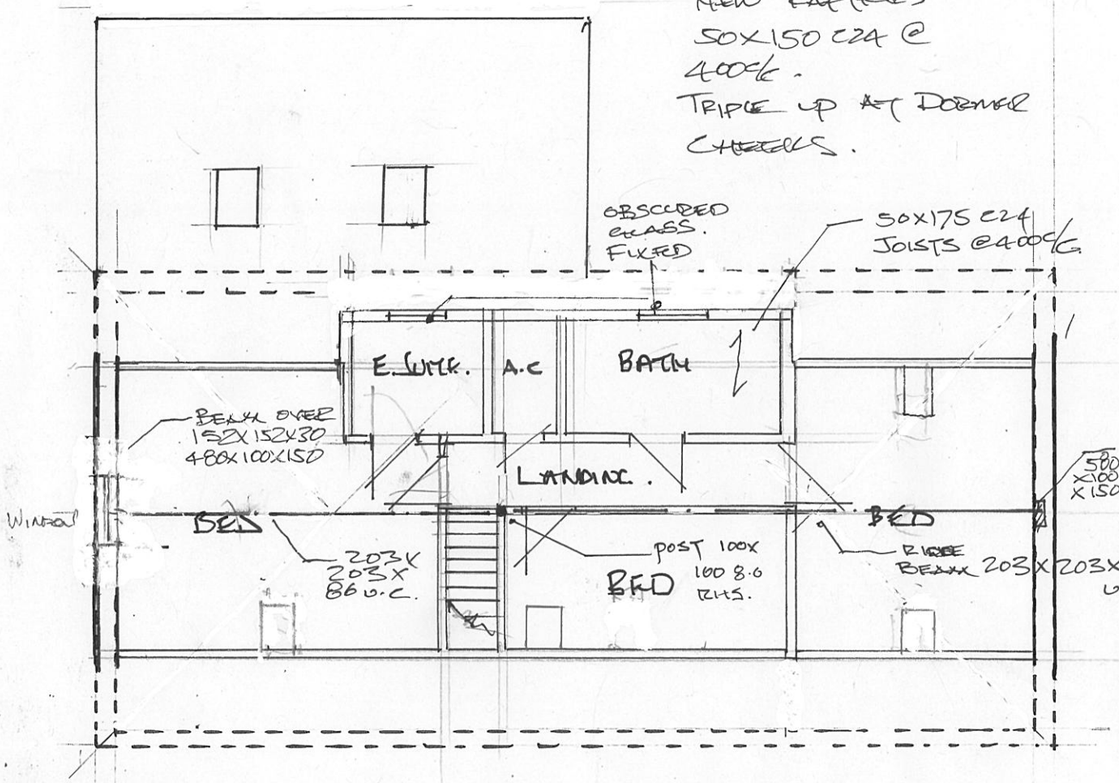

GROUND FLOOR PLAN
[AS PROP.D.]

1:100
0 1 2 3 4 5
@ A3.

NORTH.

LOFT PLAN. [AS PROP.D.]

REV. B AUG. 25'. MEASUREMENTS CORRECTED.

346 FINDON ROAD, FINDON VALLEY, WORTHING, BN14 0HB.

C.R. BARROW & ASSOCIATES LTD.

TITLE.
REAR EXT^N & LOFT CONVERSION.

SCALE:	DATE:
1:100.	MAR 25'
DRWN BY: C.R.B.	REV: