

FRONT ELEVATION:- NORTH



REAR ELEVATION:- SOUTH

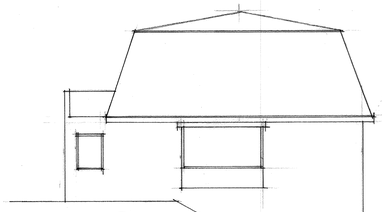

EAST

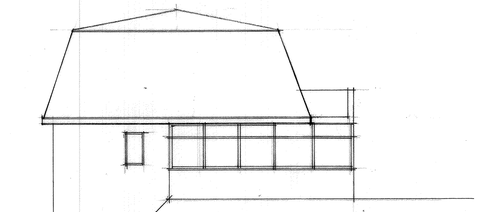

WEST.

SIDE ELEVATIONS:

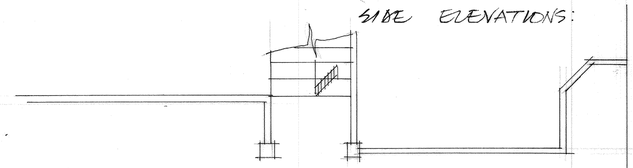

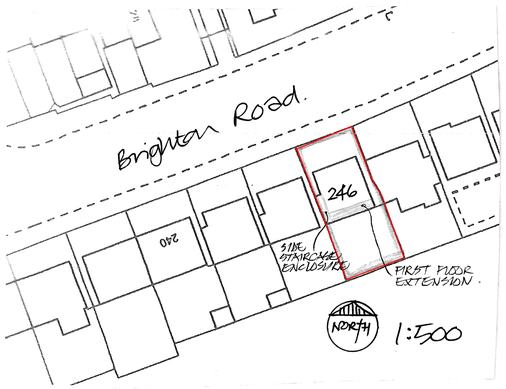

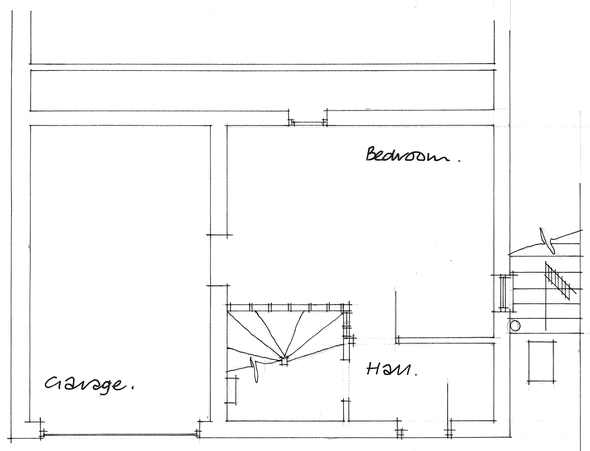

GROUND FLOOR PLAN:

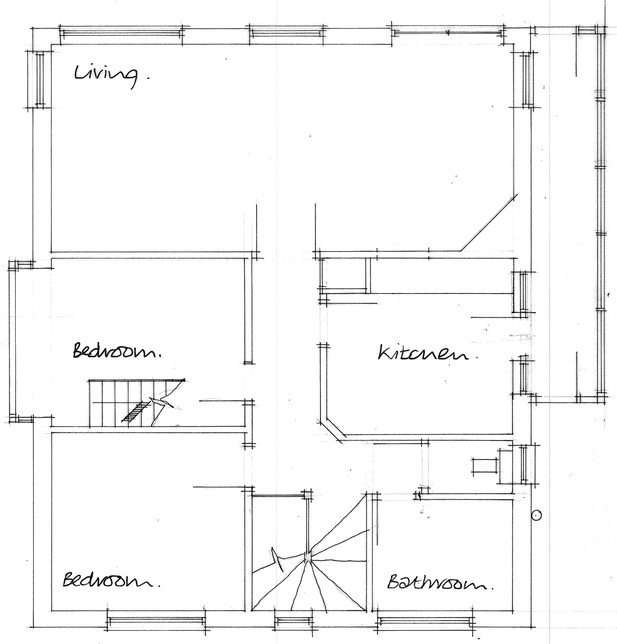

UPPER GROUND FLOOR PLAN:

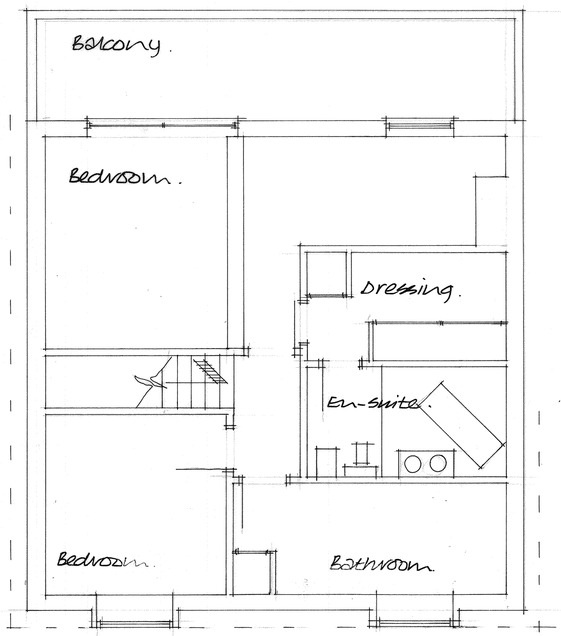

FIRST FLOOR PLAN:

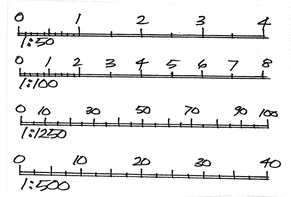

Notes:

All Dimensions must be checked on site and not scaled from this drawing

Contractor and client are reminded of their obligation under the Party Wall Act. If in doubt ask.
Contractor is to confirm all below ground drain run direction and invert levels.

A	AUG. 2022	PLANNING REVISIONS.
	Date	Revisions

copyright

TIM CORDING
Architectural and Planning Services
3 Whitethorn Drive,
Brighton BN1 5LH
Tel: 07766647320
E: tim_cording@hotmail.co.uk

Client
MR & MRS. RICH.

Job Title
EXISTING FLOOR PLANS & ELEVATIONS.

Drawing Title
246 BRIGHTON ROAD.
LANCING.
WEST SUSSEX.

Scale 1:50 & 1:100

Date JULY 2022 | Drawn by

Drg.No. | Rev

Paper Size A1