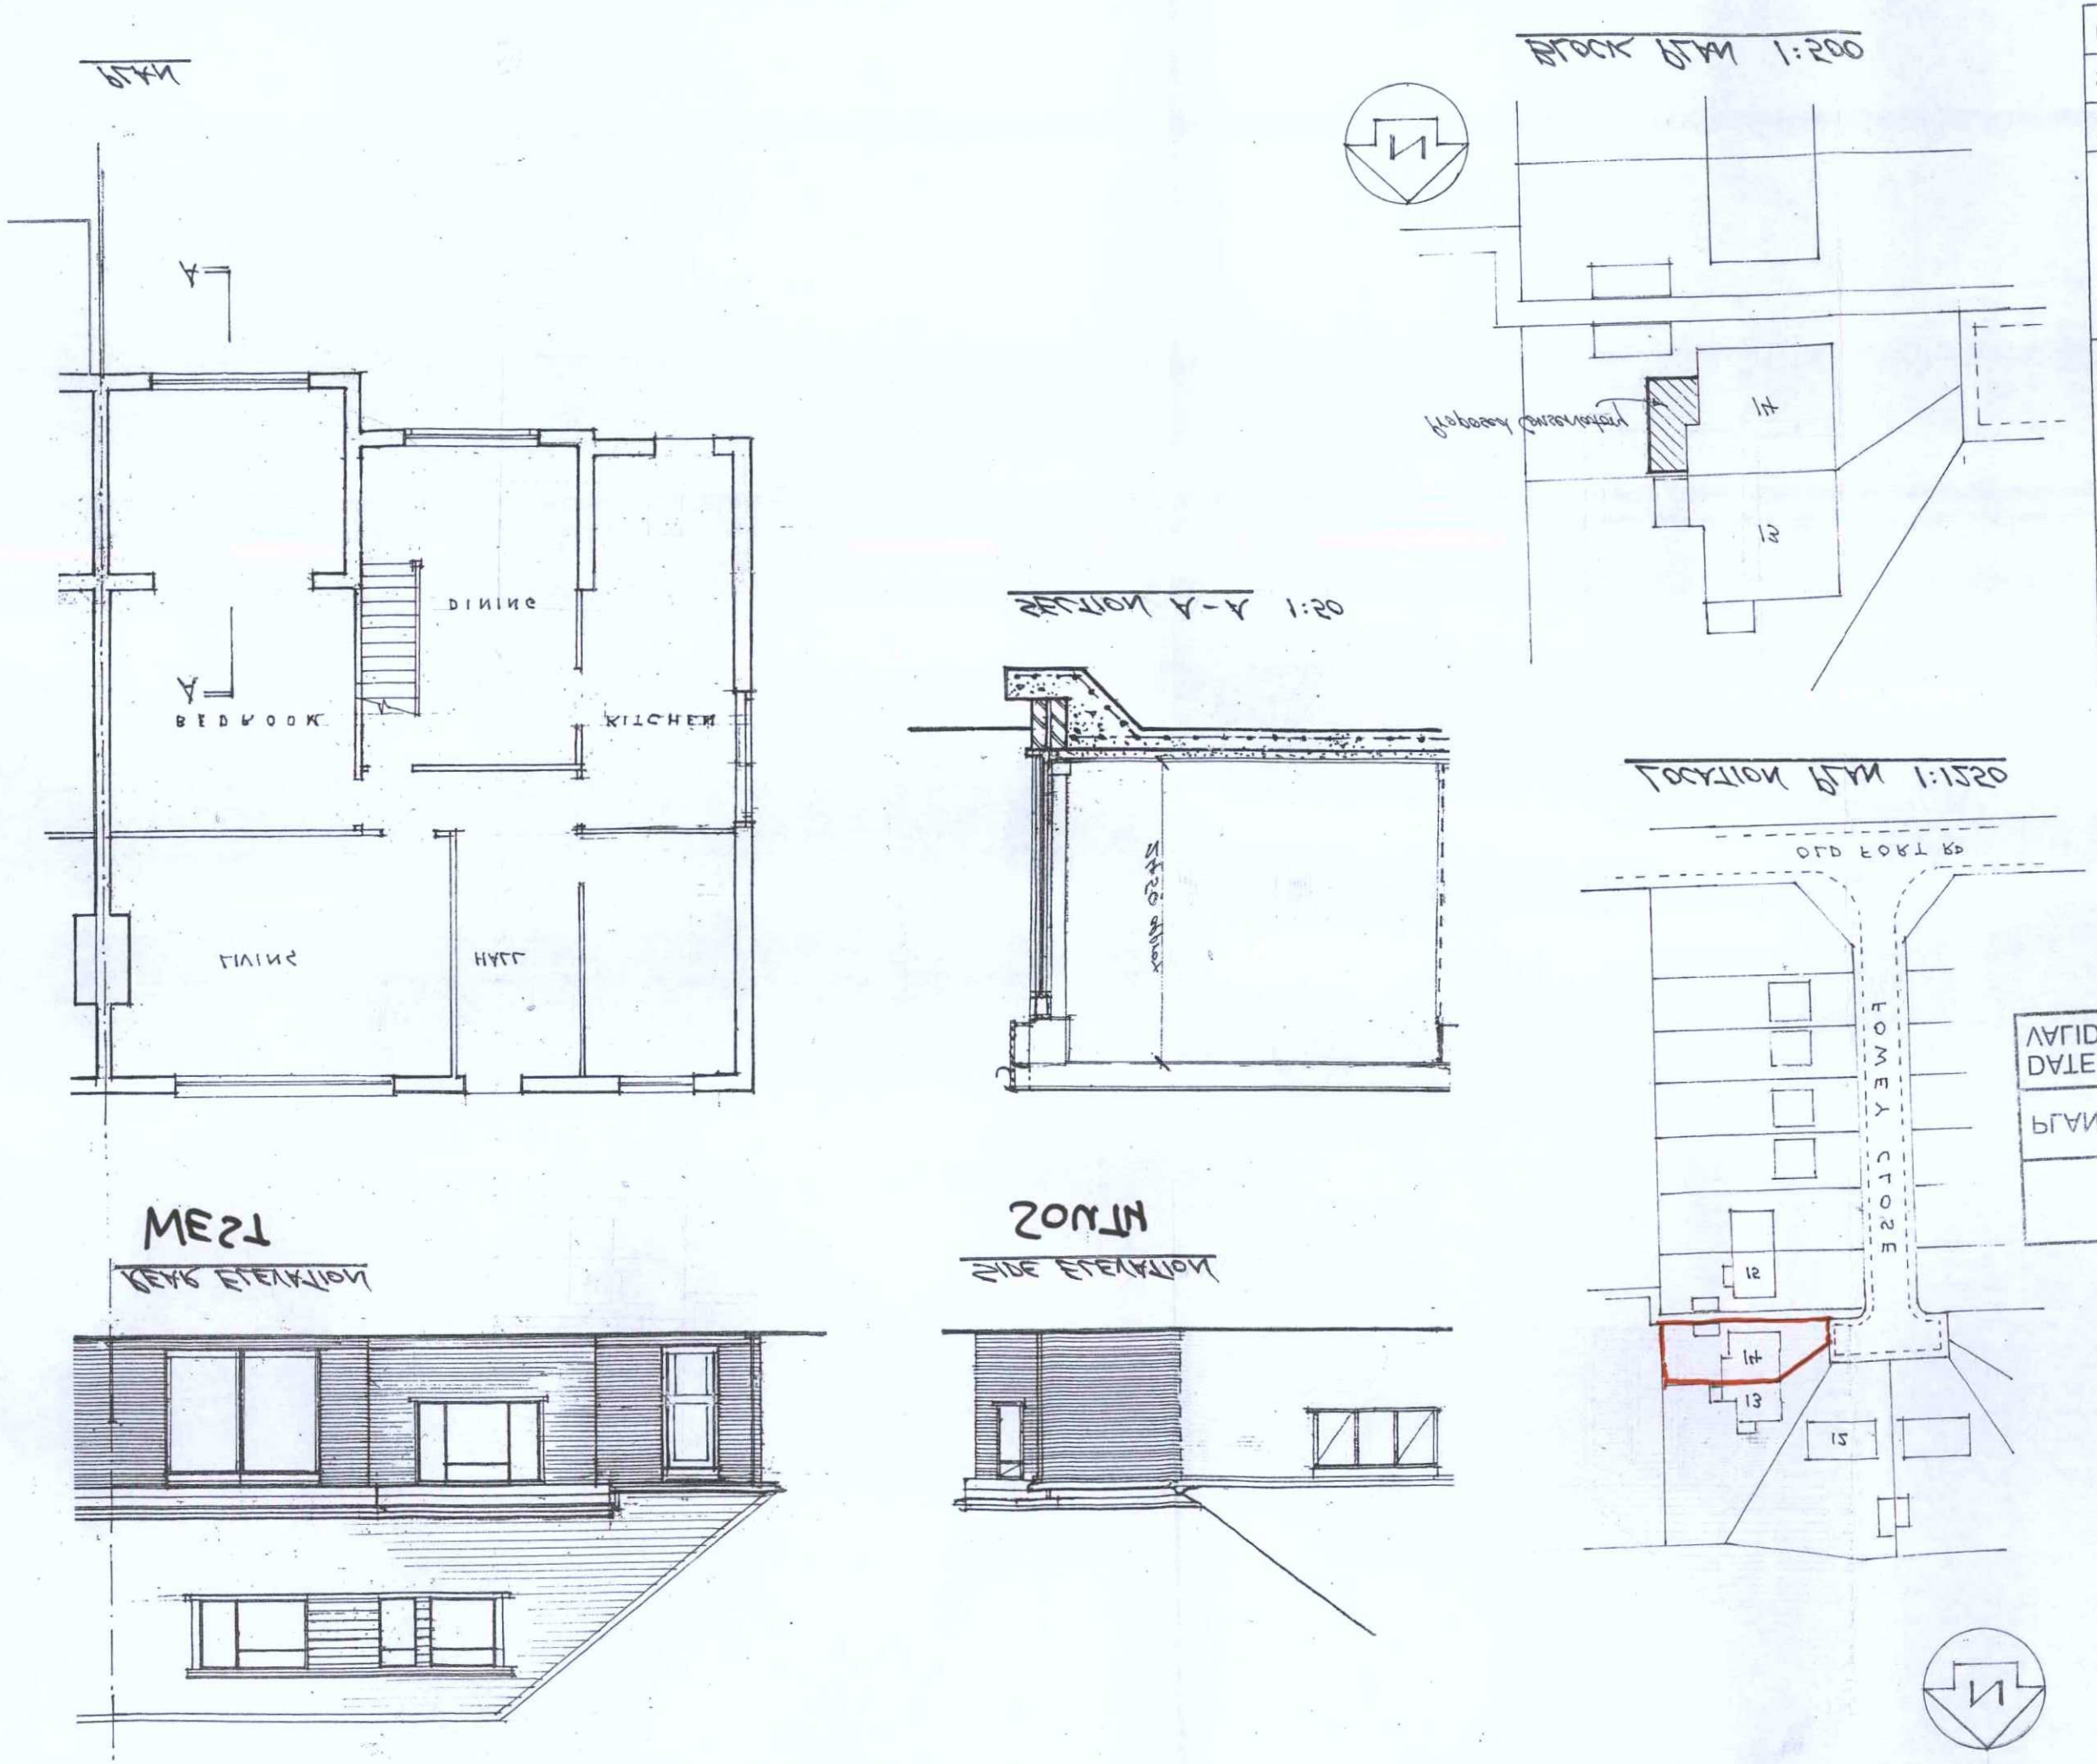

DRG No	958-1 A
SCALE	1:100, 1:500, 1:1250
DATE	JAN 2012

EXISTING PLAN & ELEVATIONS
LOCATION PLAN & BLOCK PLAN
PROPOSED CONSERVATORY

Mr & Mrs COLLINS
14 FOWEY CLOSE
SHOREHAM BY SEA
BN43 5HE
Tel 01273 453891

RENNAT L.L.M
ARAP ROAD, CLAYTON
30 WOODLANDS PARK
WEST SUSSEX BN18 0EZ
0 1243 26 8026
maxtanner@hotmail.co.uk

REVISIONS

A	Block plan revised 2/3/2012

DATE	9 MAR 2012
VALID	
PLAN	AWDM 0121/12

PLANNING SERVICES
ADUR & WORTHING