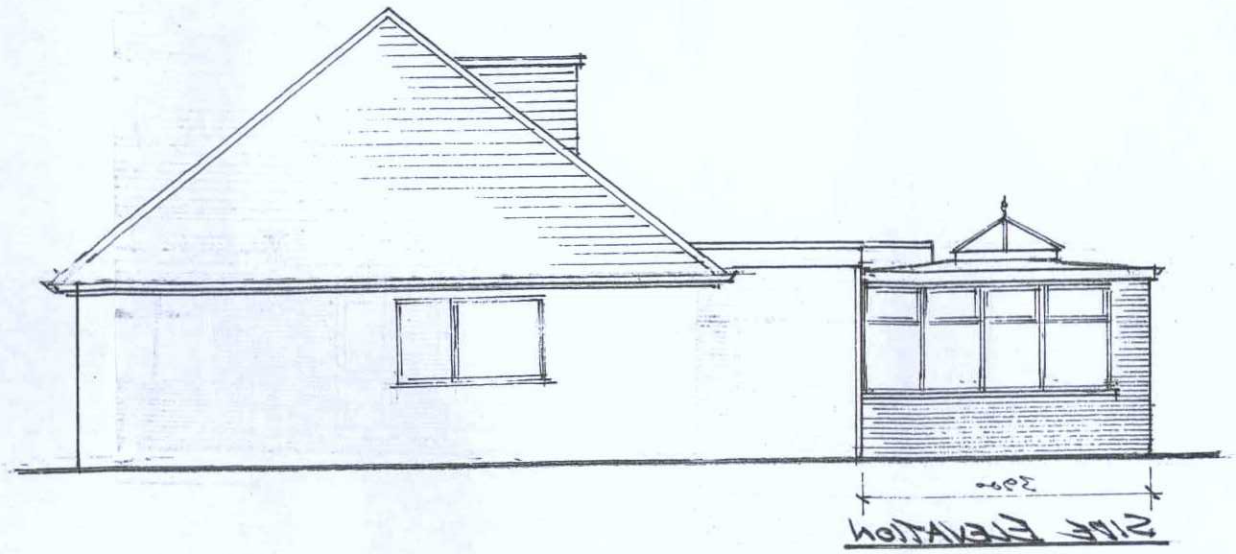

SOUTH



WEST

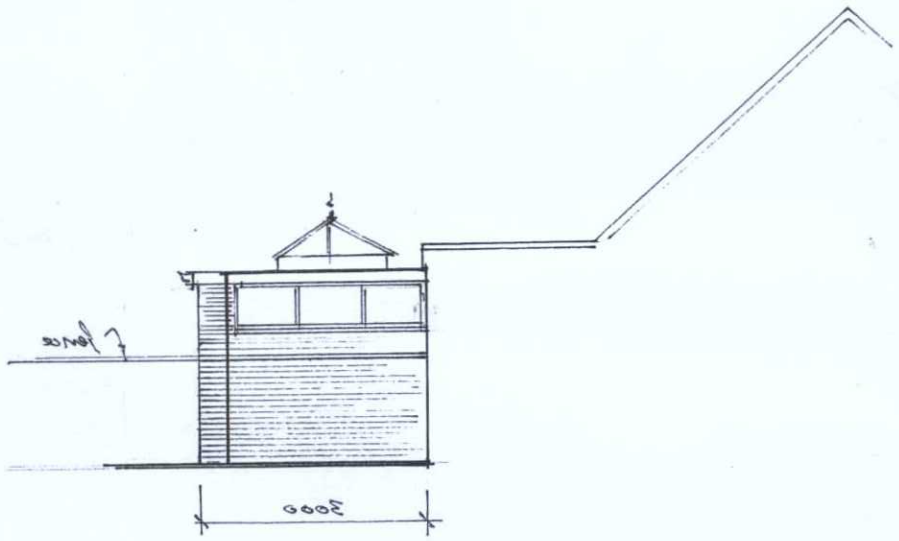

BOUNDARY ELEVATION

NORTH

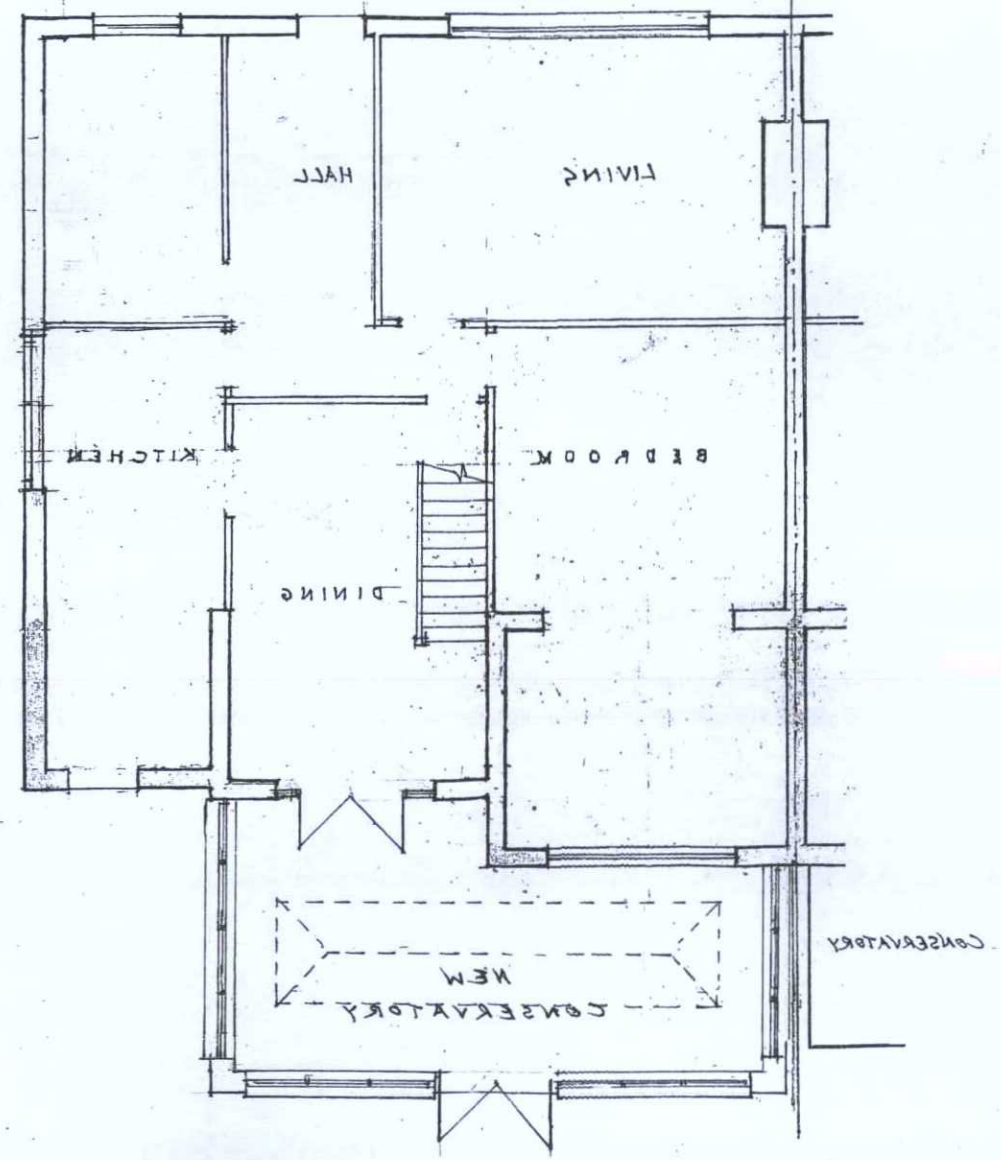

PLAN

ADUR & WORTHING
PLANNING SERVICES

PLAN	AWDM/ 0151/15
DATE VALID	- 6 MAR 2015

A	Plan revised 2/3/15

REVISIONS

M.J.J. TANNER
30 WOODLANDS PARK
MAIN ROAD, YAPTON
WEST SUSSEX BN18 0EZ
01243 920866
maxtanner@hotmail.co.uk

Mr & Mrs Collins
14 Foxby Close
Shoreham by Sea
BN43 5HE
Tel 01273 452891

PROPOSED CONSERVATORY

PROPOSED PLAN & ELEVATIONS

DATE Jan 2015

SCALE 1:100

DRG No 958 - 3 A