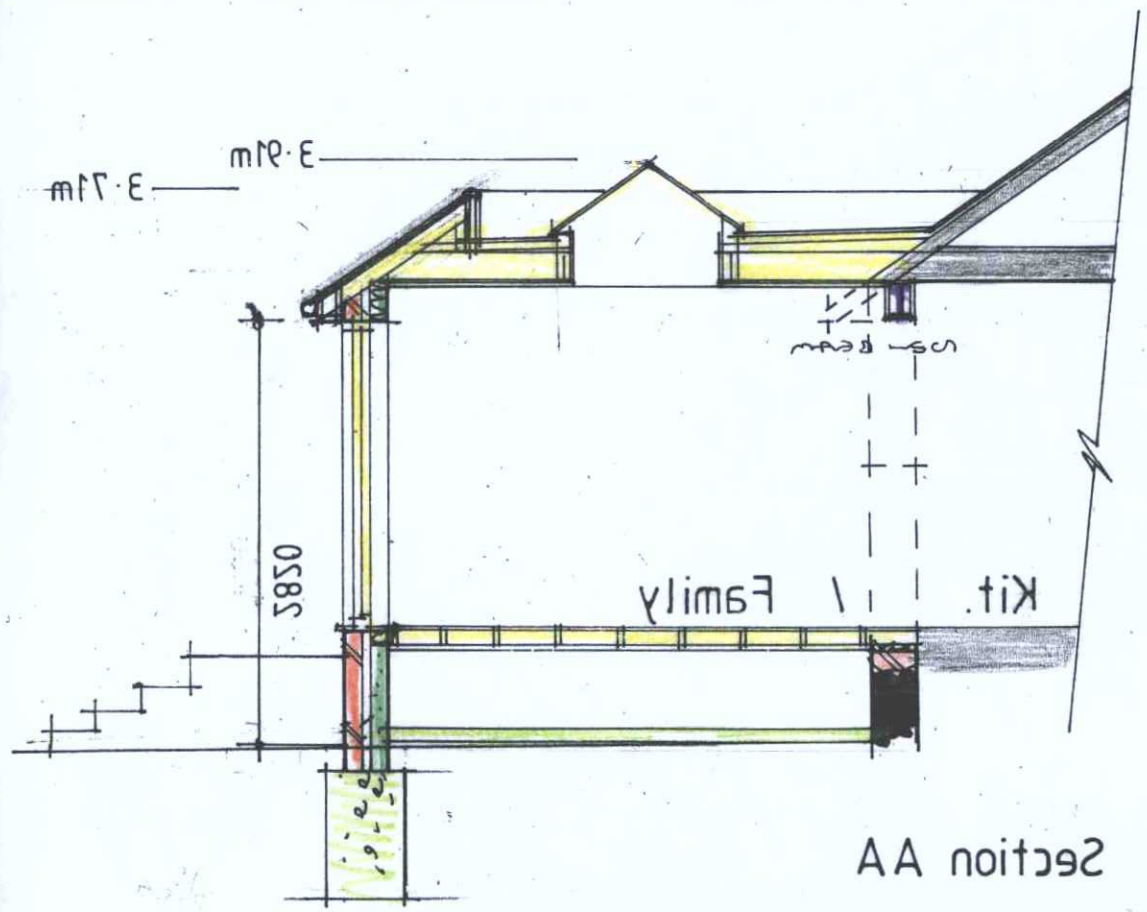

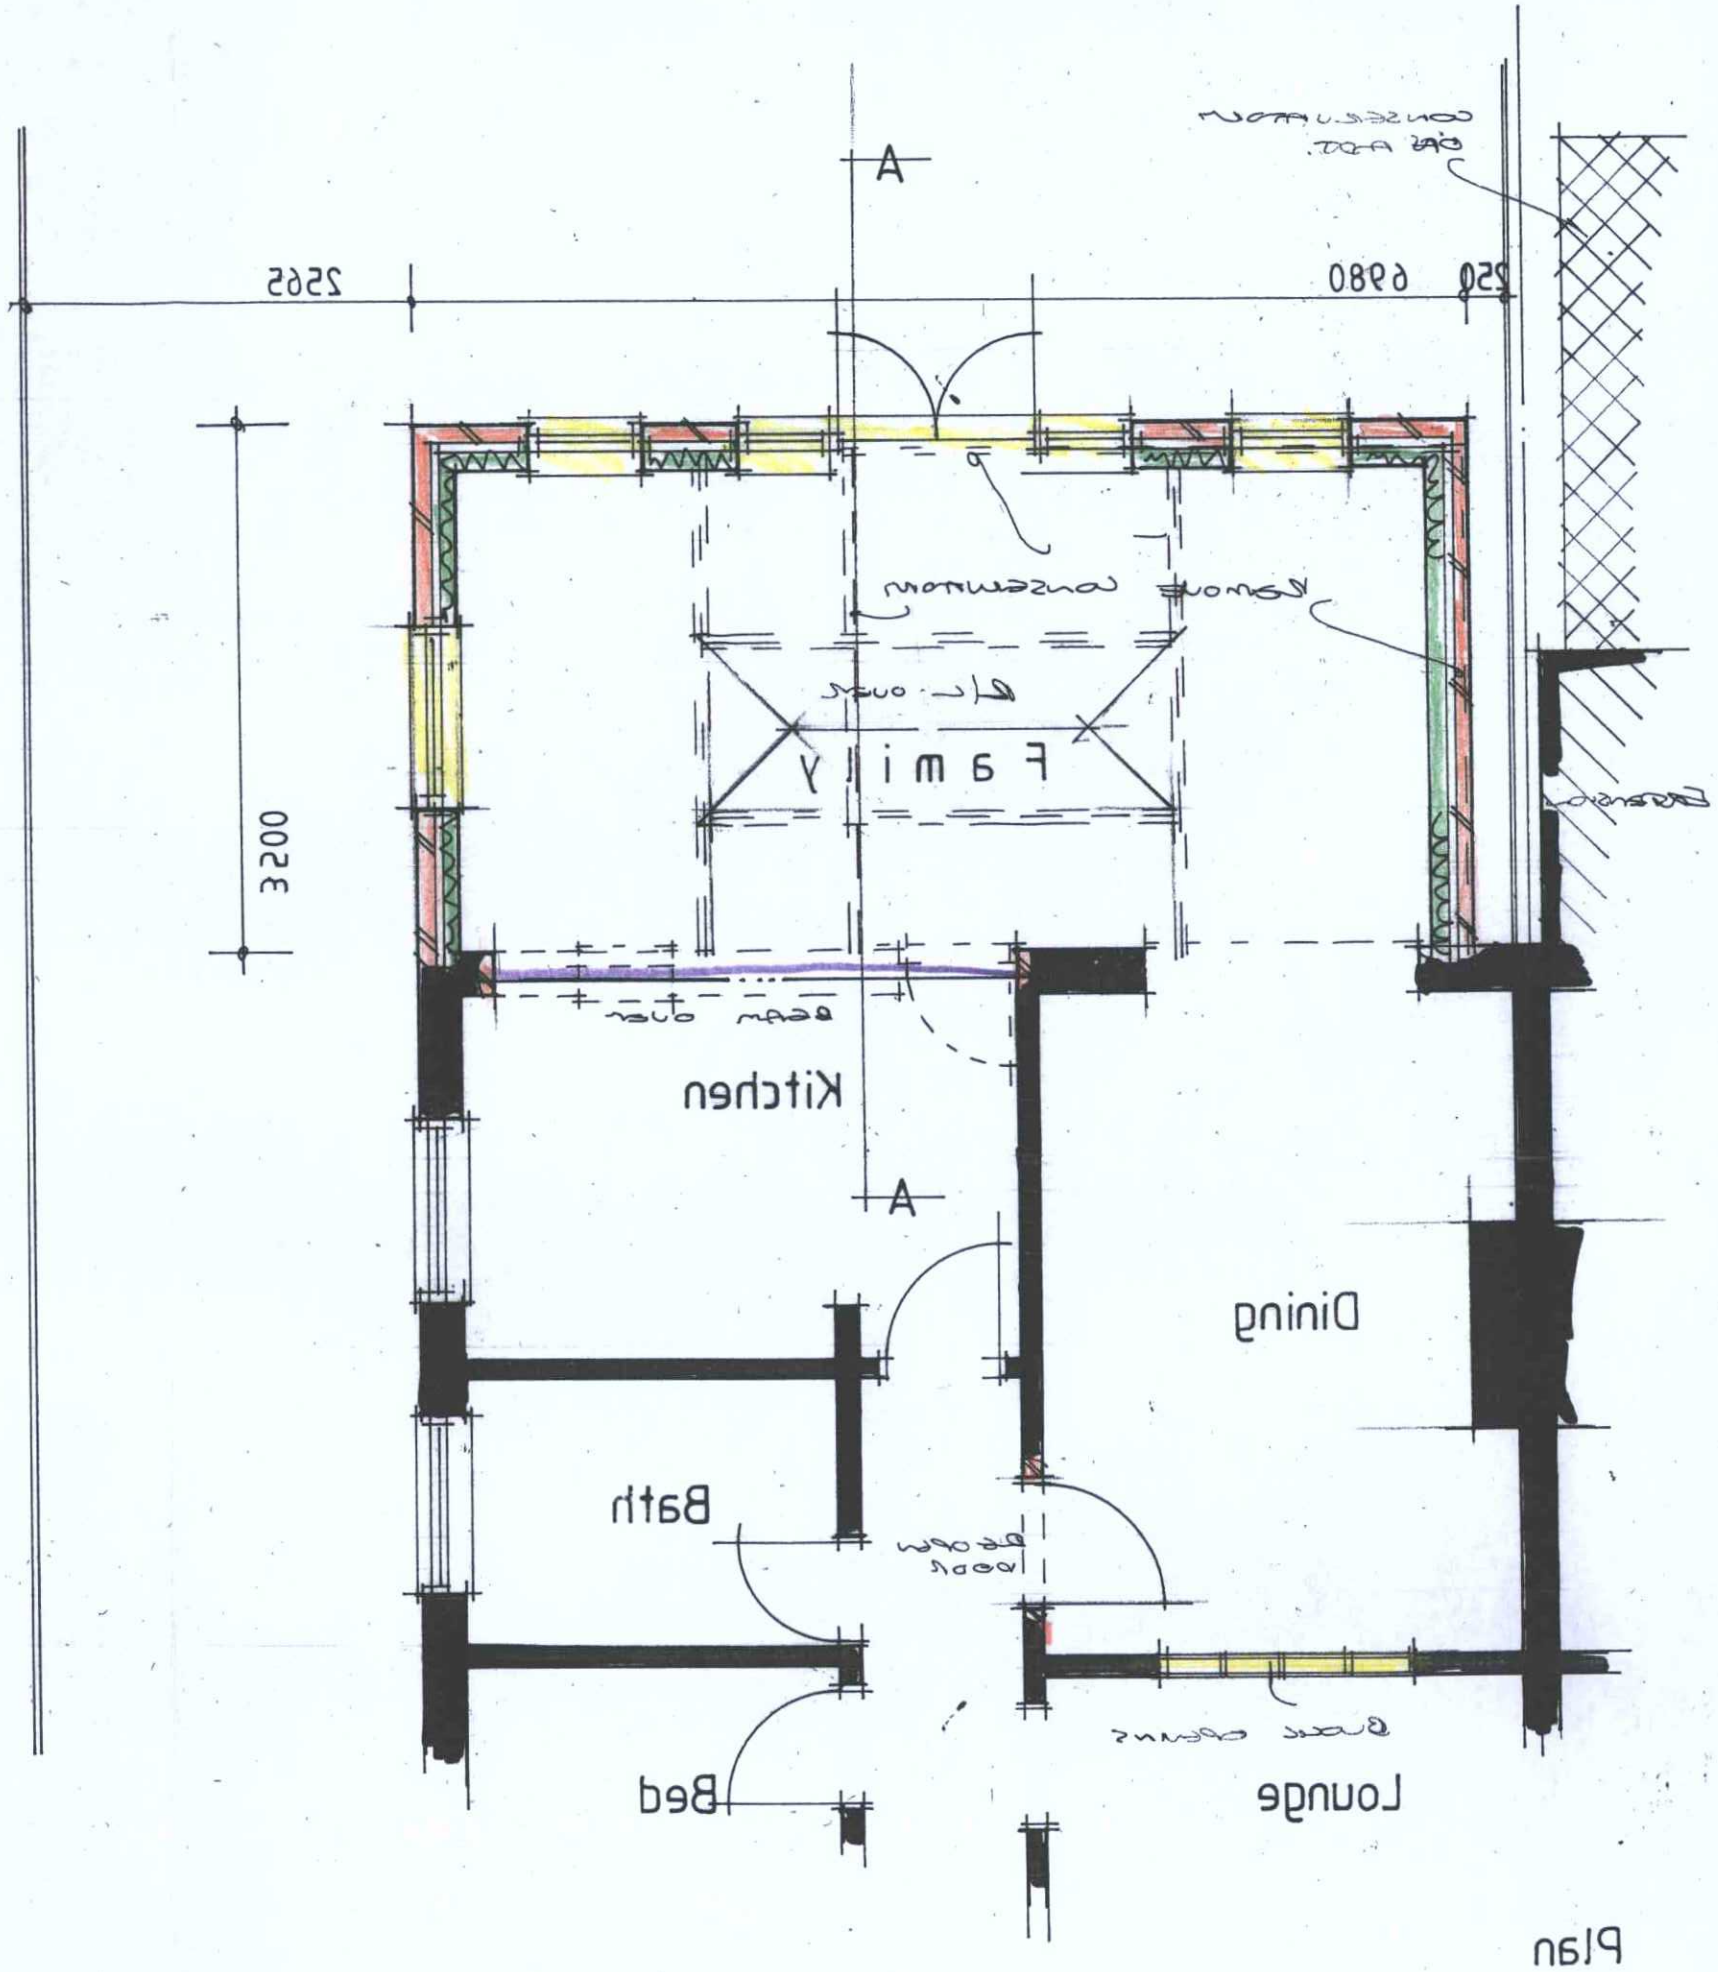

Client	Mr & Mrs Weston
Address	12 Steyning Close : Lancing
Drawing	Proposed extension
No.	4215:1
Scale	1:50
Drawn	B
Date	June '15

C			
B			
A			

AJ SALTER & SON
Architectural Technicians
and Surveyors
50 WINDSOR ROAD, WORTHING,
WEST SUSSEX, BN11 2LY
Tel/Fax: (01903 209496)
E-mail: ajsalterandson@hotmail.com

ADUR & WORTHING
PLANNING SERVICES
PLAN AWDM/ 1002/15
DATE VALID - 1 JUL 2015