project	Loft conversion to 56 Howard Road Sompting BN15 0LP
client	D Hazelton 56 Howard Road Sompting BN15 0LP
architect	Peter Wilson Hilary Mount Way Lancing BN15 0QD 01903 755765
drawing	scale: 1:100 @ A4 date: 03/02/19 revision 23/04/19

proposed elevations tp768/17d

tiled roof to match existing Redland 49 colour Red
vertical tiles plain colour to match existing
white rendered walls
white UPVC windows & doors
hand rails not shown
Juliet balcony on south side

ADUR & WORTHING
PLANNING SERVICES

PLAN	AWDM/0354/19
~~DATE~~ VALID	Rec'd 23/4/19

AMENDMENT

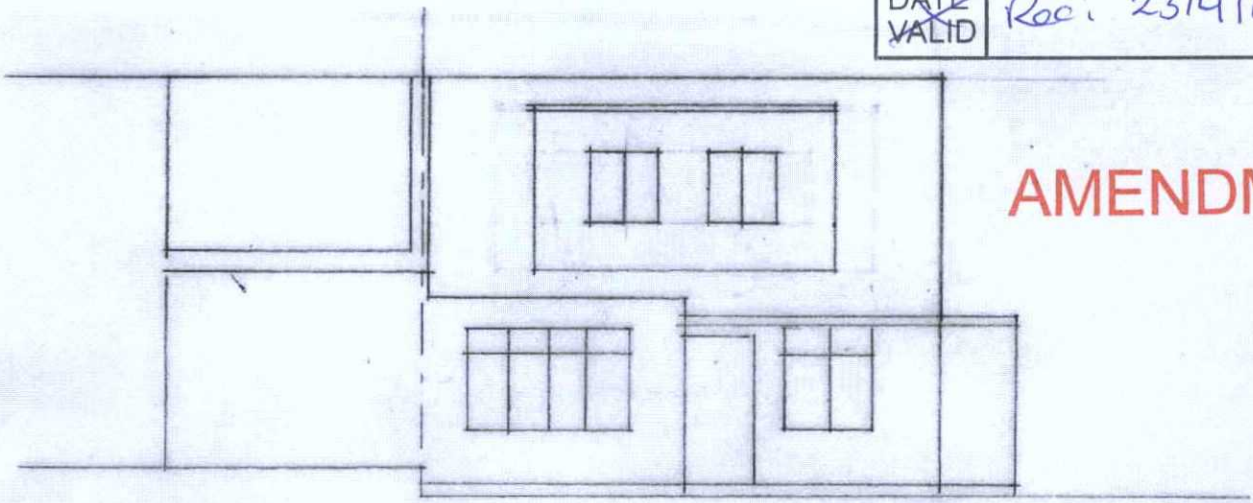

north elevation

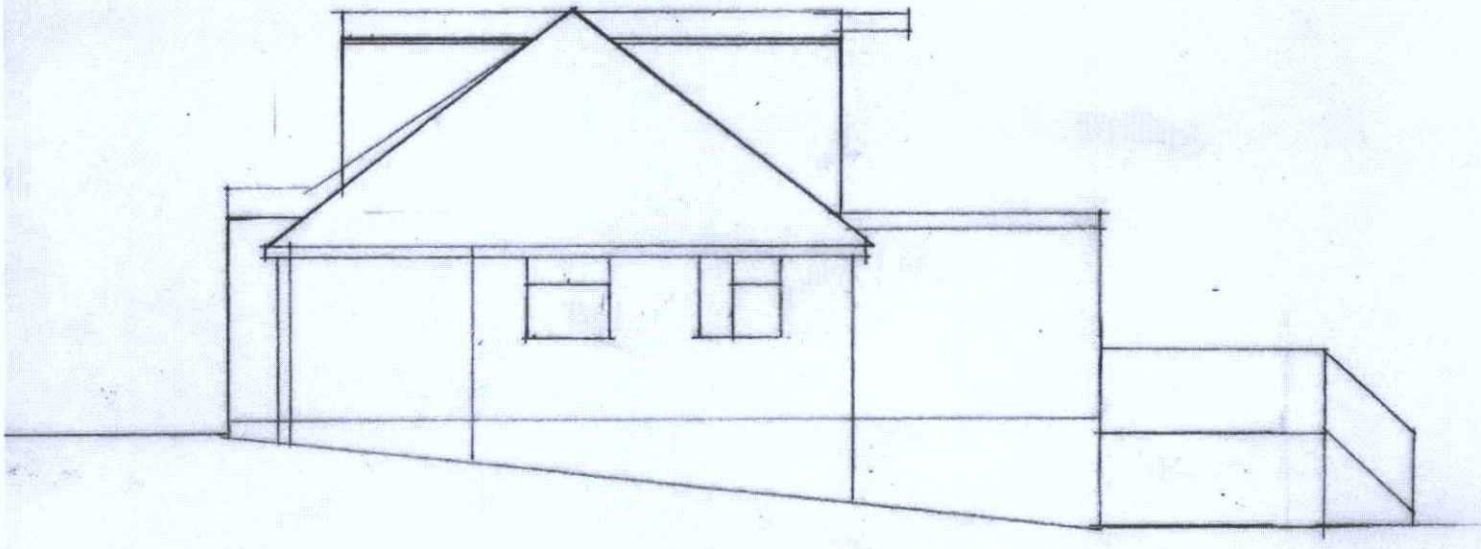

west elevation

0 1 2 3 4 5 6 7 8metres

PETER WILSON CONSULTANTS LTD Registration No. 2489620