Client:	**Mr A Watson**
Address:	**8 Leconfield Road** **Lancing** **West Sussex** **BN15 9JH**

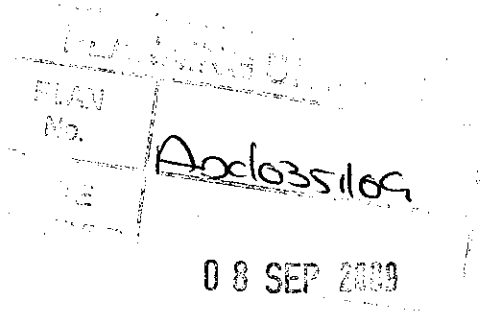

Project:	**Proposed White uPVC Conservatory**
Date:	**September 2009**
Drawing Ref No:	**001/01 – 001/02 – 001/03**

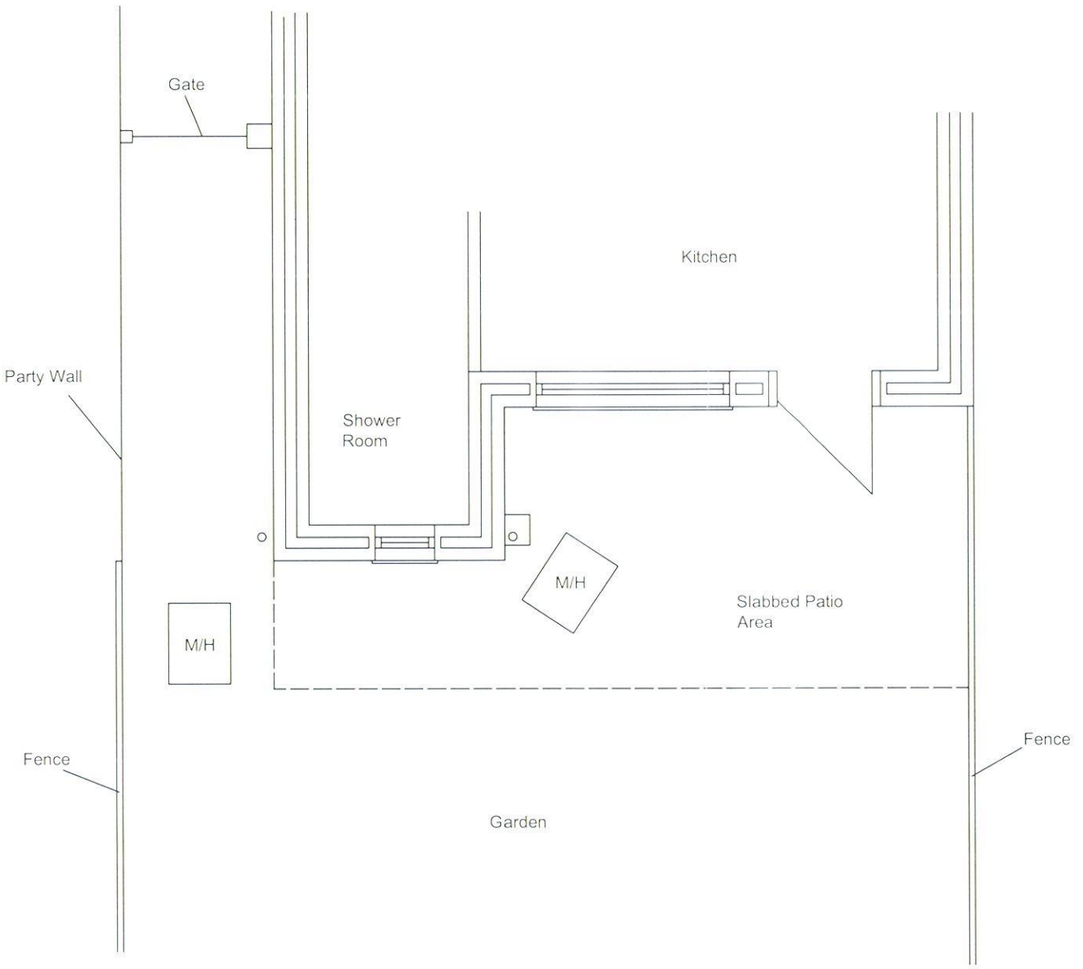

Existing Rear Layout

Ad/0351/09
08 SEP 2009

Mr Watson
8 Leconfield Road
Lancing
BN15 9JH

Proposed UPVC Conservatory

Scale: 1 : 50
Date: September 2009
Drawn By: G . Lednor

Drawing No.
001/01

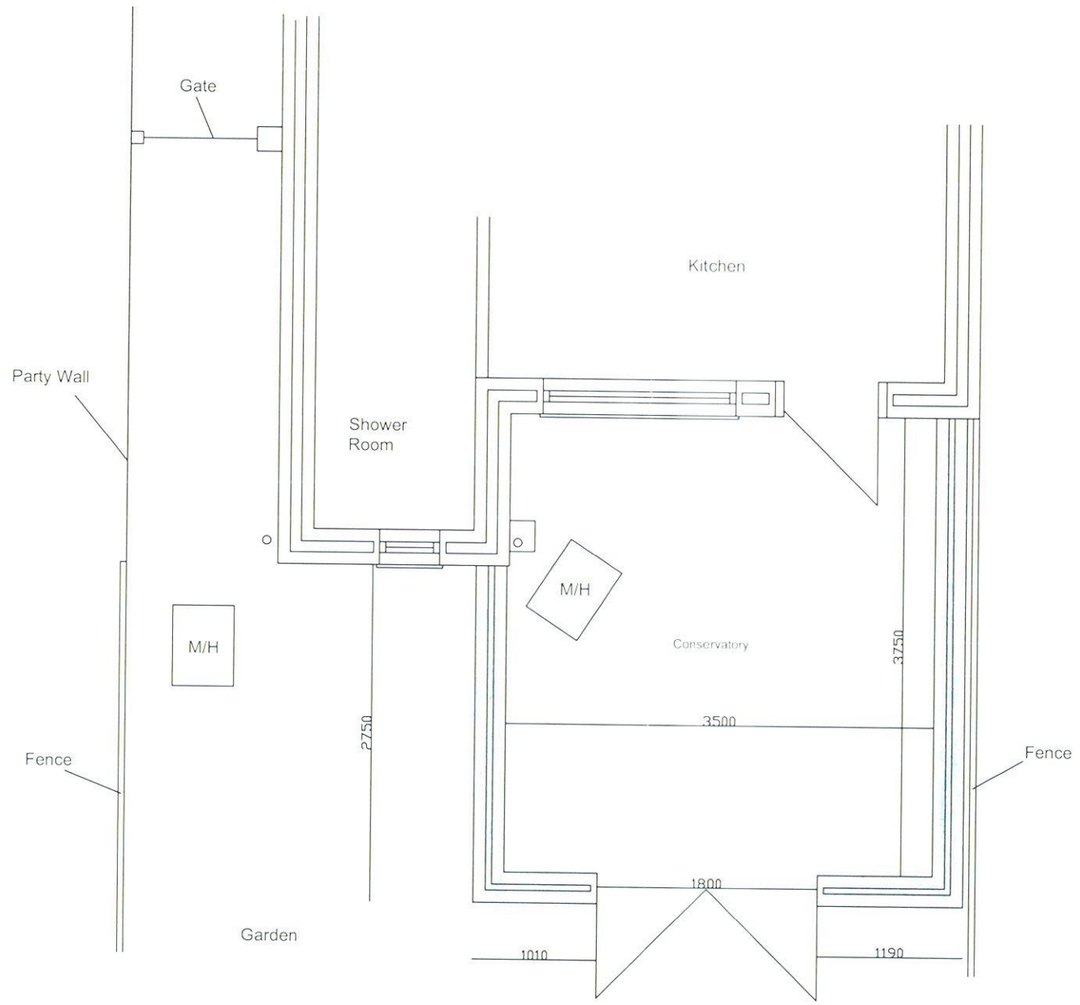

Proposed Rear Layout

A01/0351/06

08 SEP 2009

Mr Watson
8 Leconfield Road
Lancing
BN15 9JH

Proposed UPVC Conservatory

Scale: 1 : 50
Date: September 2009
Drawn By: G . Lednor

Drawing No.
001/02

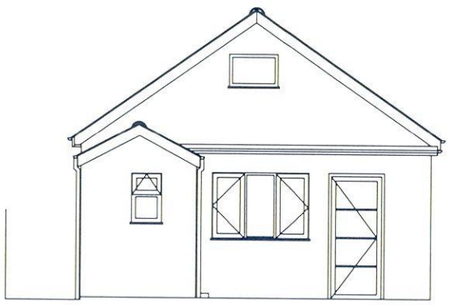

Existing West Elevation

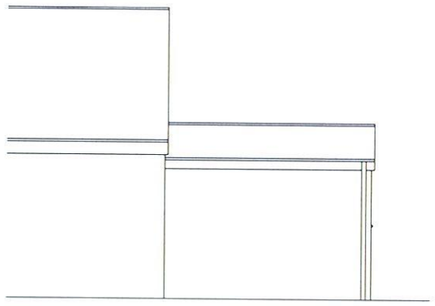

Existing North Elevation

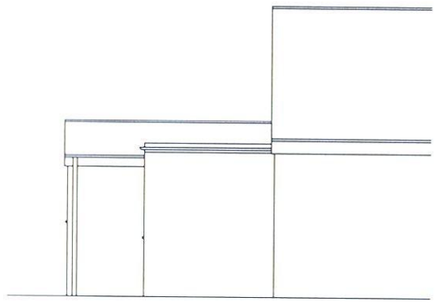

Existing South Elevation

Approved
08 SEP 2009



Proposed West Elevation

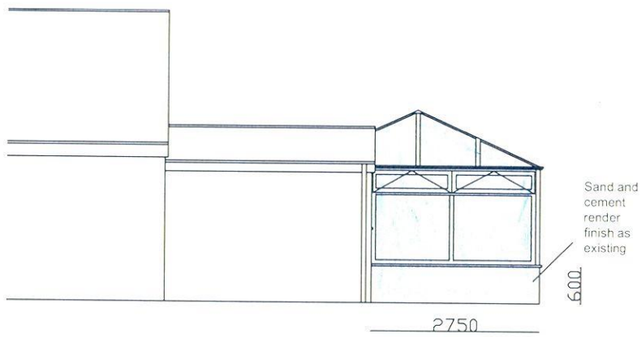

Proposed North Elevation

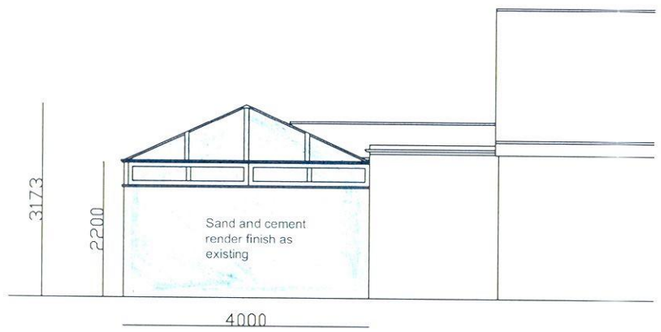

Proposed South Elevation

Mr Watson
8 Leconfield Road
Lancing
BN15 9JH

Proposed UPVC Conservatory

Scale: 1 : 100
Date: September 2009
Drawn By: G . Lednor

Drawing No.
001/03