

NOTE
THIS DRAWING MAY BE SCALED FOR PLANNING PURPOSES ONLY. ALL DIMENSIONS RELATING TO SUB-CONTRACTORS OR SUPPLIERS WORK MUST BE CHECKED AND AGREED BETWEEN THE GENERAL CONTRACTOR AND THE SUB-CONTRACTORS AND SUPPLIERS. ALL DIMENSIONS ARE IN MILLIMETRES. IF IN DOUBT ASK. ALL WORKS OR MATERIALS INDICATED ON THE DRAWING ARE TO BE TO THE LATEST BRITISH STANDARDS AND ARE TO BE CARRIED OUT IN ACCORDANCE WITH THE RELEVANT CODES OF PRACTICE OR RECOGNISED TRADE ASSOCIATION RECOMMENDATIONS AND PUBLICATIONS.
© THIS DRAWING IS THE COPYRIGHT OF TECSPEC.

NORTH

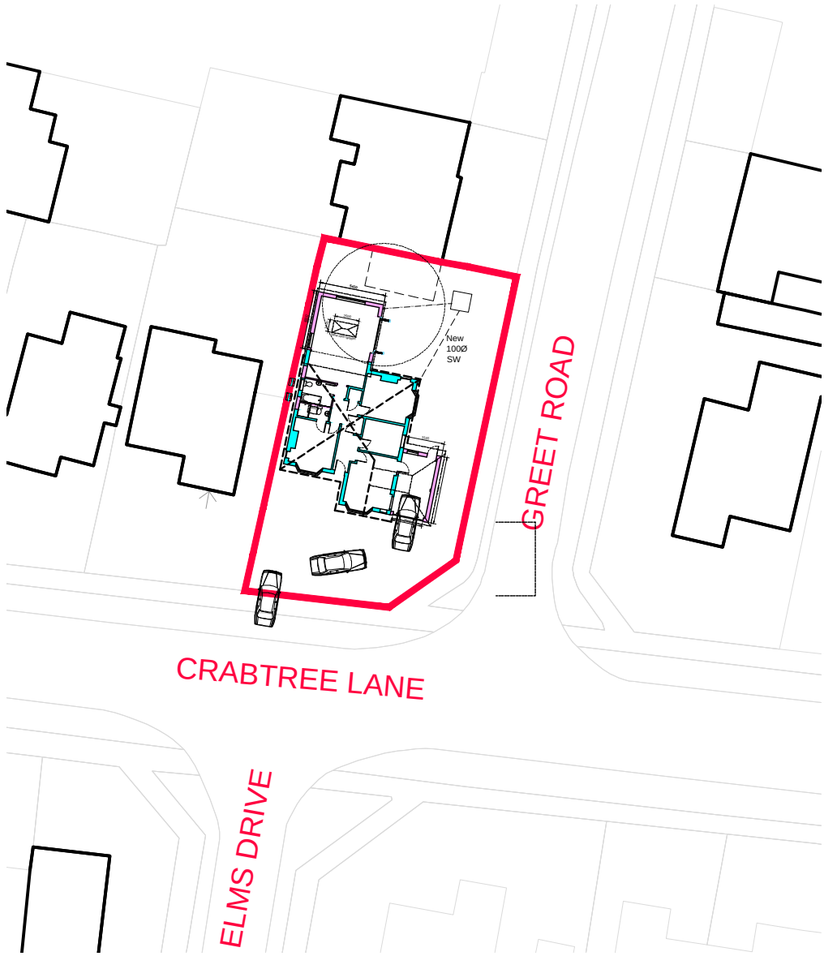


Block Plan
Scale 1:500

1:500 Scale Bar (Metres)
0 5 10 15 20 25 30

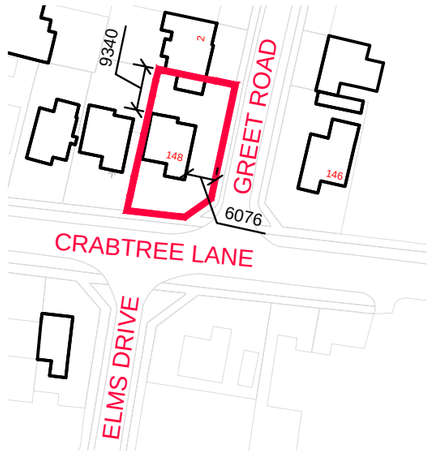


Location Plan
Scale 1:1250

1:1250 Scale Bar (Metres)
0 20 40 60

| REV | DATE | DRN | DESCRIPTION |
|---|---|---|---|
| # | 03/12/18 | DB | Drawing created. |

Tecspec
plan
draw
build
17 berriedale drive, sompting, west sussex bn15 0le
tel 07456851767 email. davidblunsdon@gmail.com

Client
Mr Andrew Dixon

Location
148 Crabtree Lane
Lancing
BN15 9NN

Drawing Title
Block & Location Plan

| Date | Drawn By | Scale |
|---|---|---|
| Dec 2018 | DB | As Shown@A3 |

CAD file name
013_Planning_November 2018.dwg

| Drawing No | Revision |
|---|---|
| 013-SL-50 | # |

PLANNING