DO NOT SCALE DRAWINGS. USE FIGURED DIMENSIONS ONLY. DO NOT SCALE FROM THIS DRAWING. ALL DIMENSIONS MUST BE CHECKED ON SITE AND INCORPORATED WHERE SHOWN IN CONFIDENCE TO THE ARCHITECT. THIS DRAWING IS COPYRIGHT AND MAY NOT BE REPRODUCED OR DISCLOSED WITHOUT THE WRITTEN CONSENT OF THE ARCHITECT. THIS DRAWING MAY NOT BE USED FOR ANY PURPOSE OTHER THAN THE PURPOSE OF WHICH IT WAS PROVIDED. ALL DIMENSIONS MUST BE CHECKED ON SITE AND INCORPORATED WHERE SHOWN IN CONFIDENCE TO THE ARCHITECT. THIS DRAWING MAY NOT BE USED FOR ANY PURPOSE OTHER THAN THE PURPOSE OF WHICH IT WAS PROVIDED.

REV.	AMENDMENT	BY:	DATE
1			



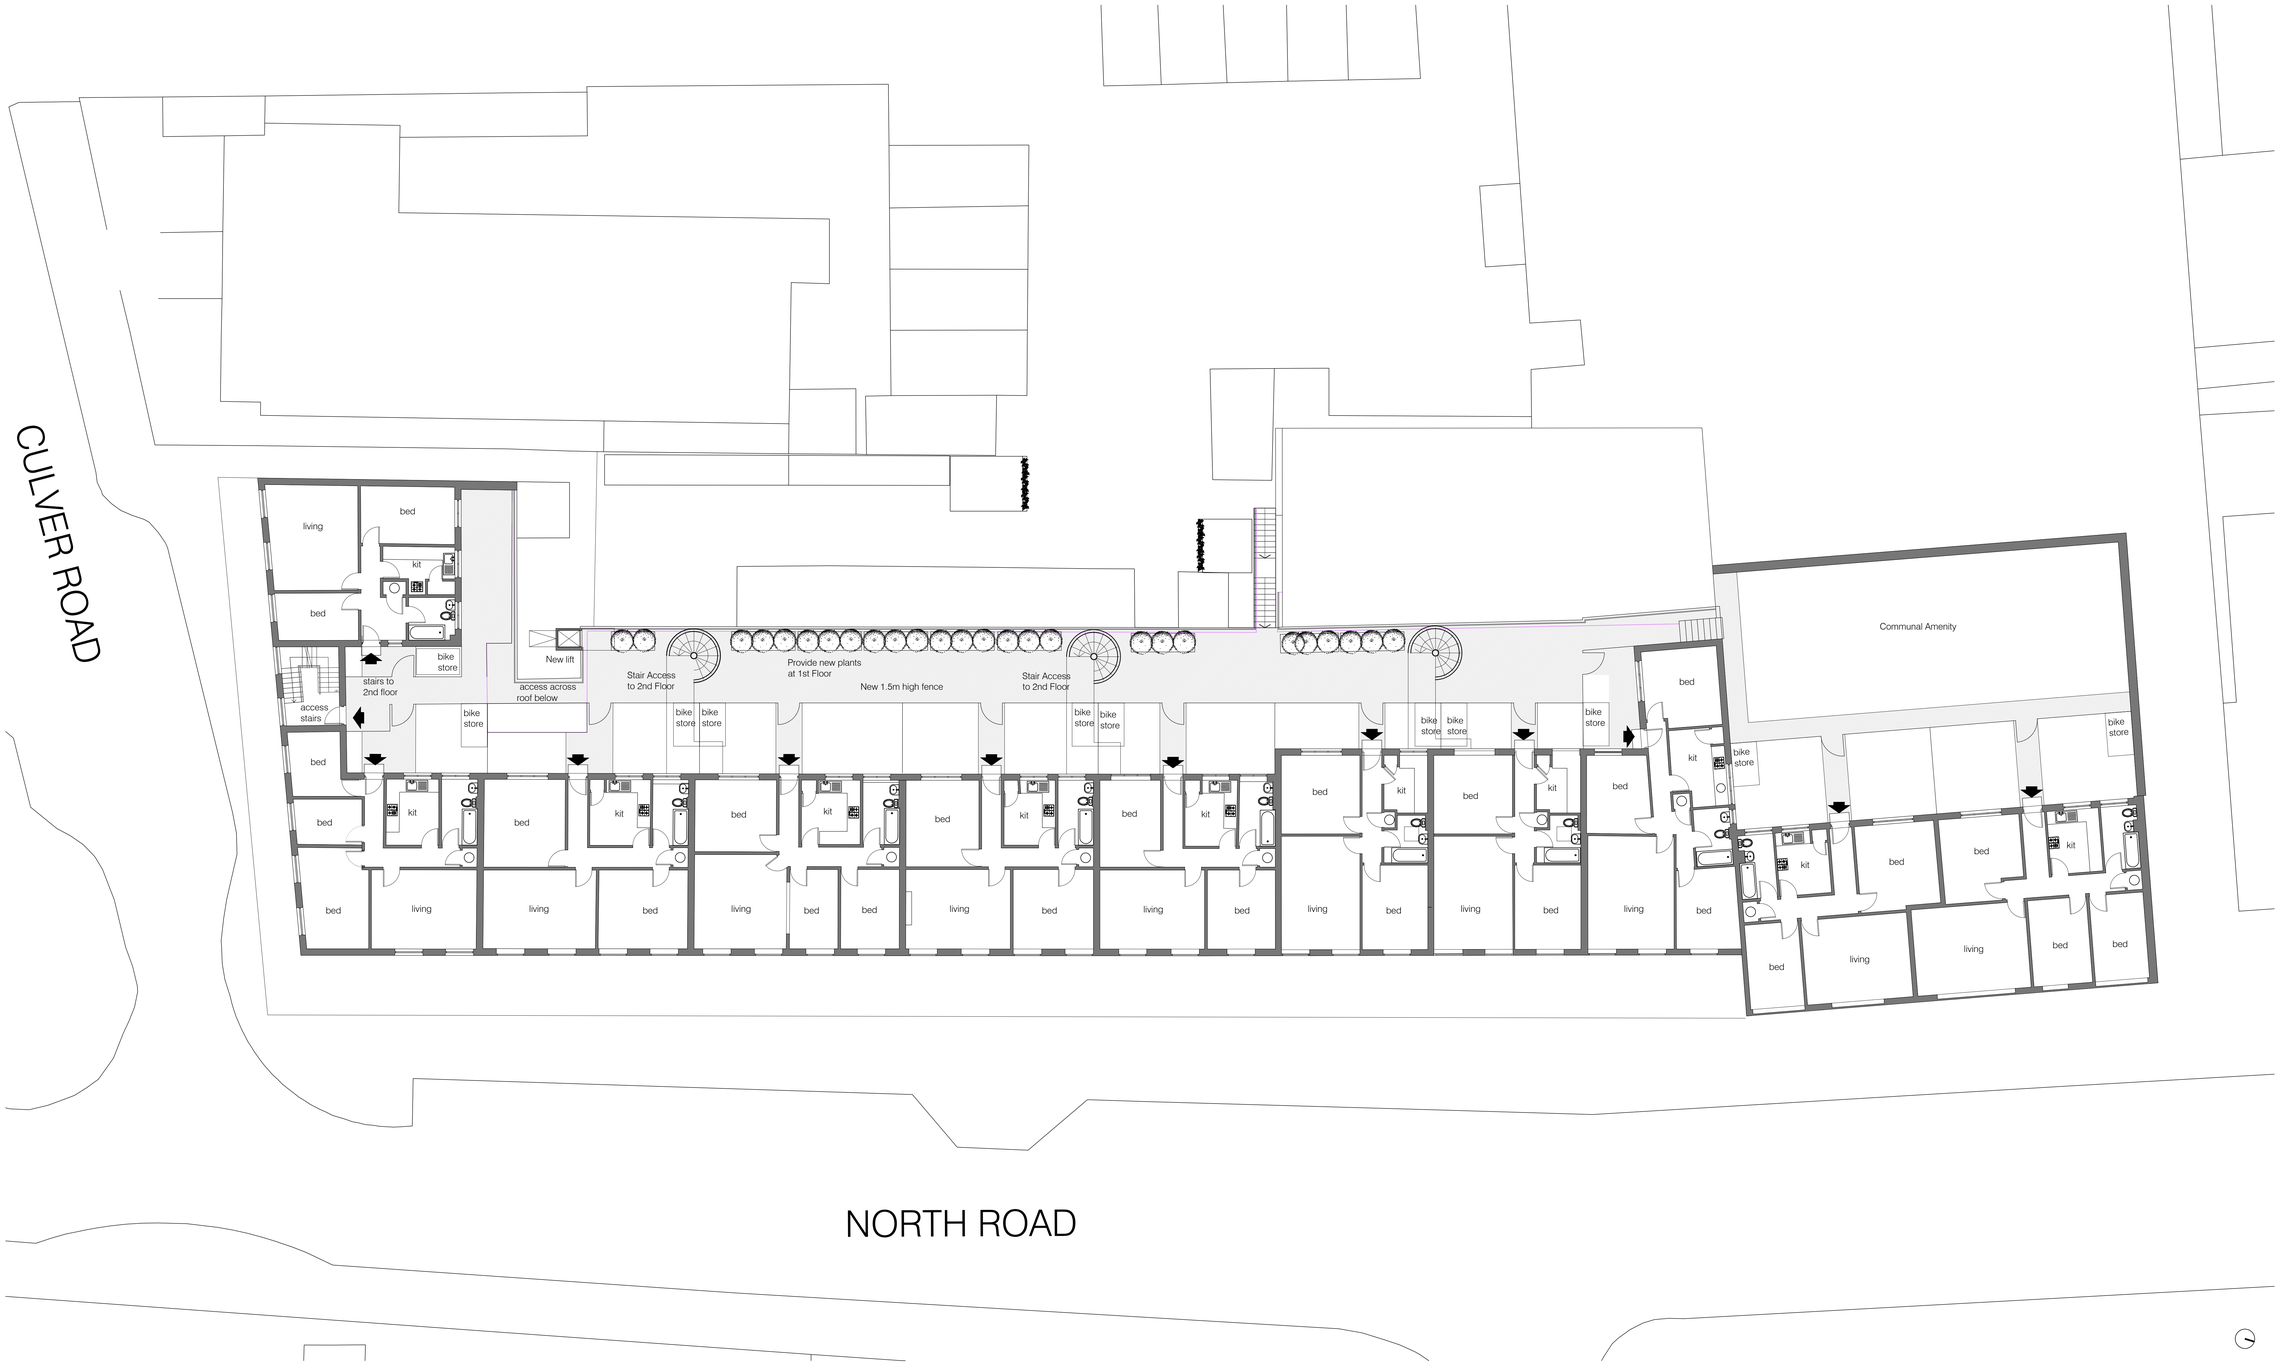

Backyard & Communal Areas
1:100 @ A0

Brooks Murray Architects
8-10 New North Place, London EC2A 4JA
+44 (0)2077399955 architects@brooksmurray.com

brooks murray

CLIENT:
Lee Baron

JOB:
Queens Parade
Lancing
BN15 9BA

DRAWING TITLE:
Proposed First Floor Areas

SCALE:
1:100 @ A0

DATE:
FEB 2017

STATUS:
Planning Application

DRAWING NUMBER:	REV:	ISSUED BY:
1068 - 100	1	MC