




Ground Floor Plan
Scale 1:100

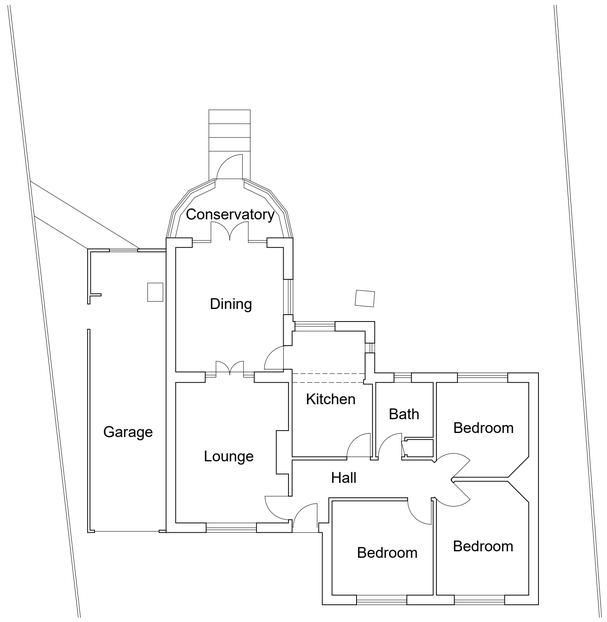


Roof Plan
Scale 1:100

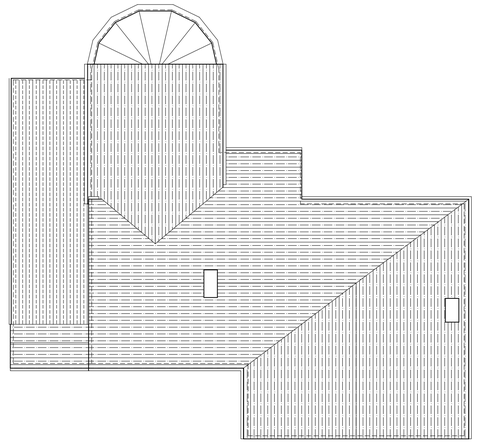

Front (east) Elevation
Scale 1:100

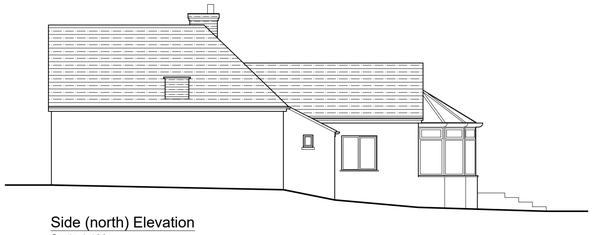

Side (north) Elevation
Scale 1:100

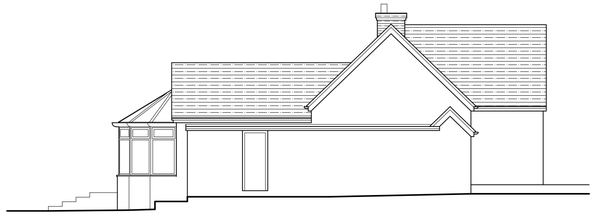

Side (south) Elevation
Scale 1:100



Rear (west) Elevation
Scale 1:100

Rev:	Description:	Date:
-	-	-

HORIZON DESIGN
ARCHITECTURAL TECHNOLOGY

Horizon Design Limited
4 High View
Worthing BN13 3DQ
01903 205868
info@horizon-design.co.uk www.horizon-design.co.uk

Client:
Mr & Mrs Hamilton-Brown

Project:
11 Salvington Hill
High Salvington
Worthing
West Sussex
BN13 3AT

Drawing title:
Existing Floor Plan, Roof Plan & Elevations.

Scale:
1:100 @ A1

Date: 24.10.24
Drawn: KWF

Drawing number: 3181-01
Revision: -