
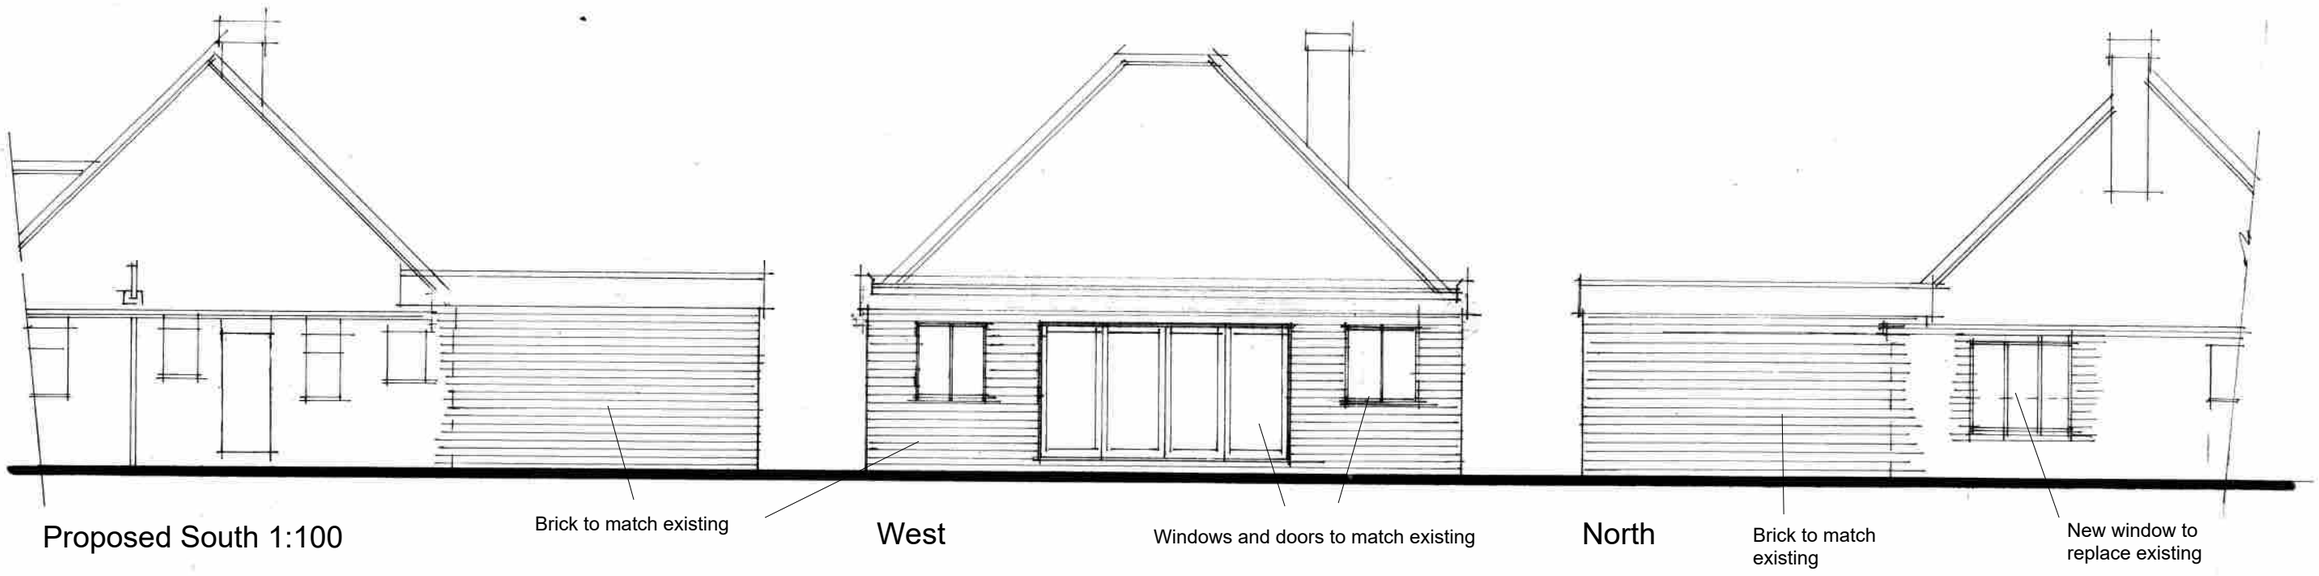



Proposed South 1:100

West


North

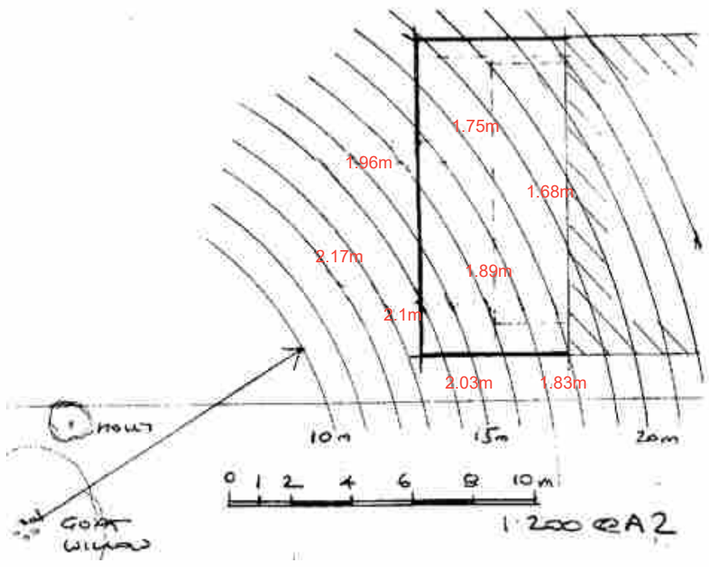


Foundation depths 1:200

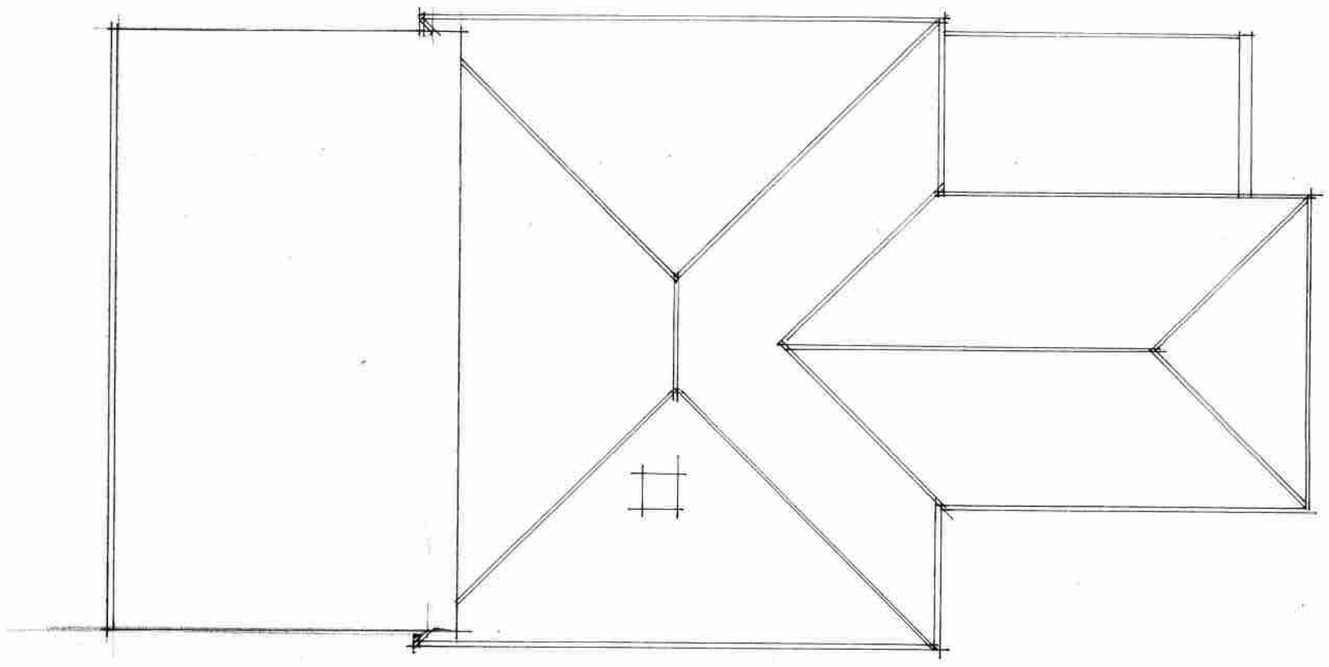


Proposed roof plan 1:100

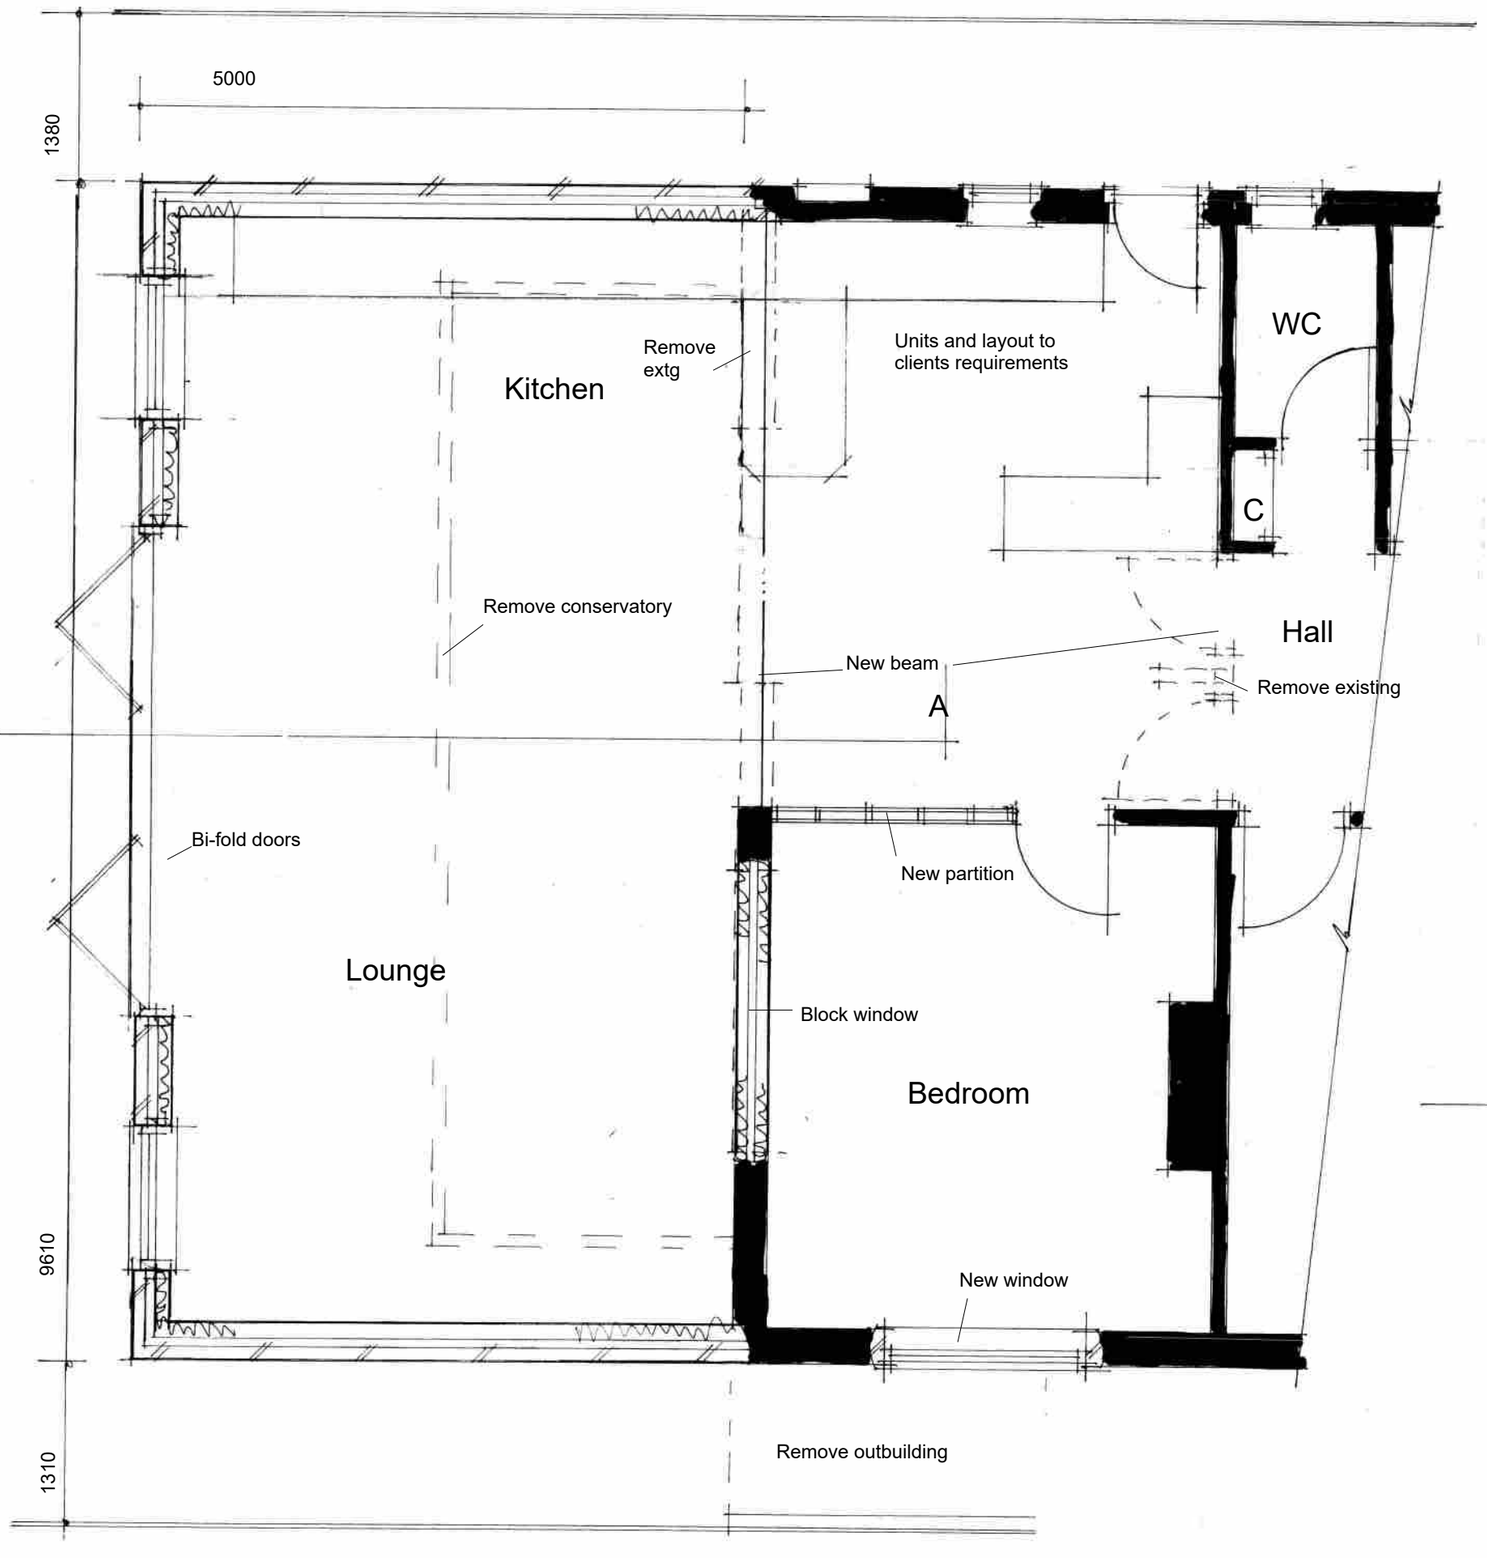

Plan 1:50

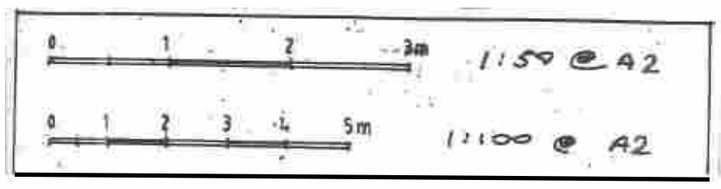

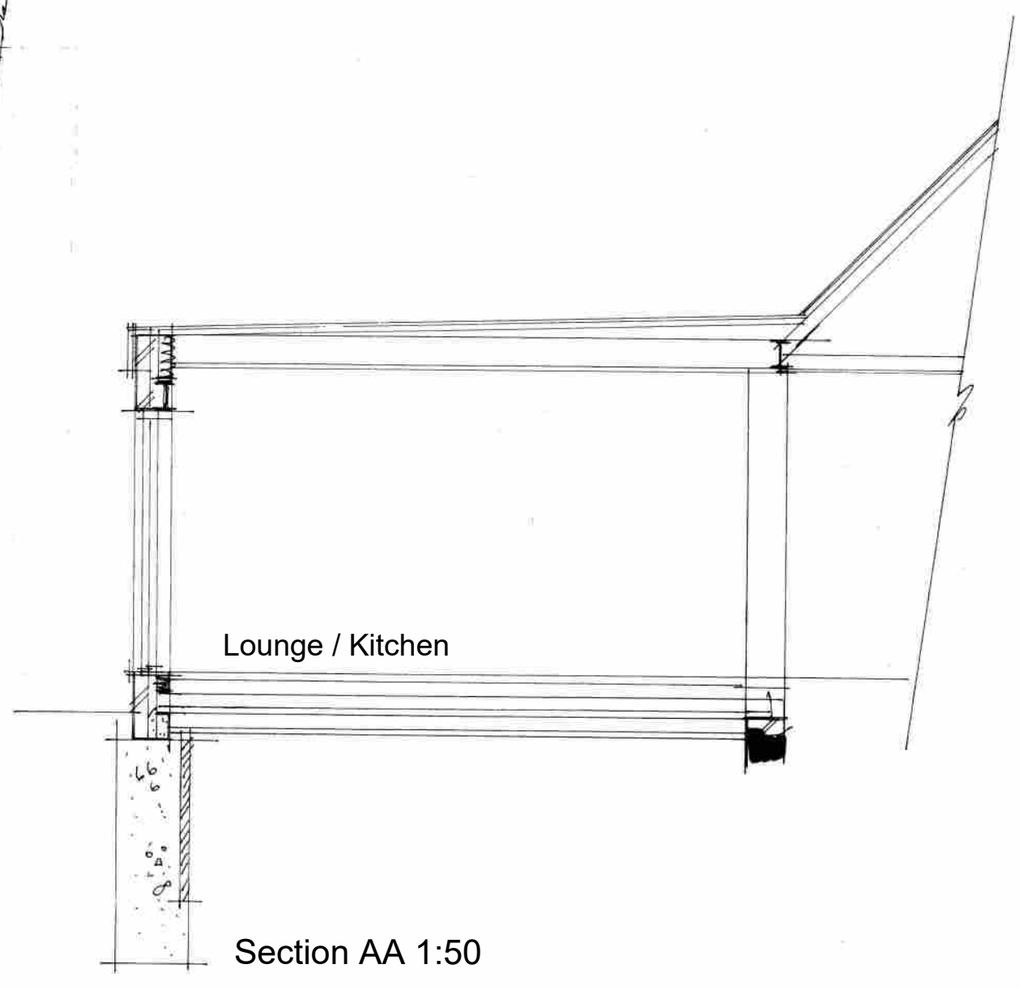

Section AA 1:50

AJ SALTER & SON
Architectural Technicians
and Surveyors
50 WINDSOR ROAD, WORTHING,
WEST SUSSEX, BN11 2LY
Tel/Fax: (01903 209496)
E-mail: ajsalterandson@hotmail.com

C			
B			
A			
Client	C. Blake Esq		
Address	27 Half Moon Lane : Worthing		
Drawing	EXTENSION AND ALTERATIONS		No. 2524:10
Scale	1:50 1:100	Drawn IS	Date Dec 24