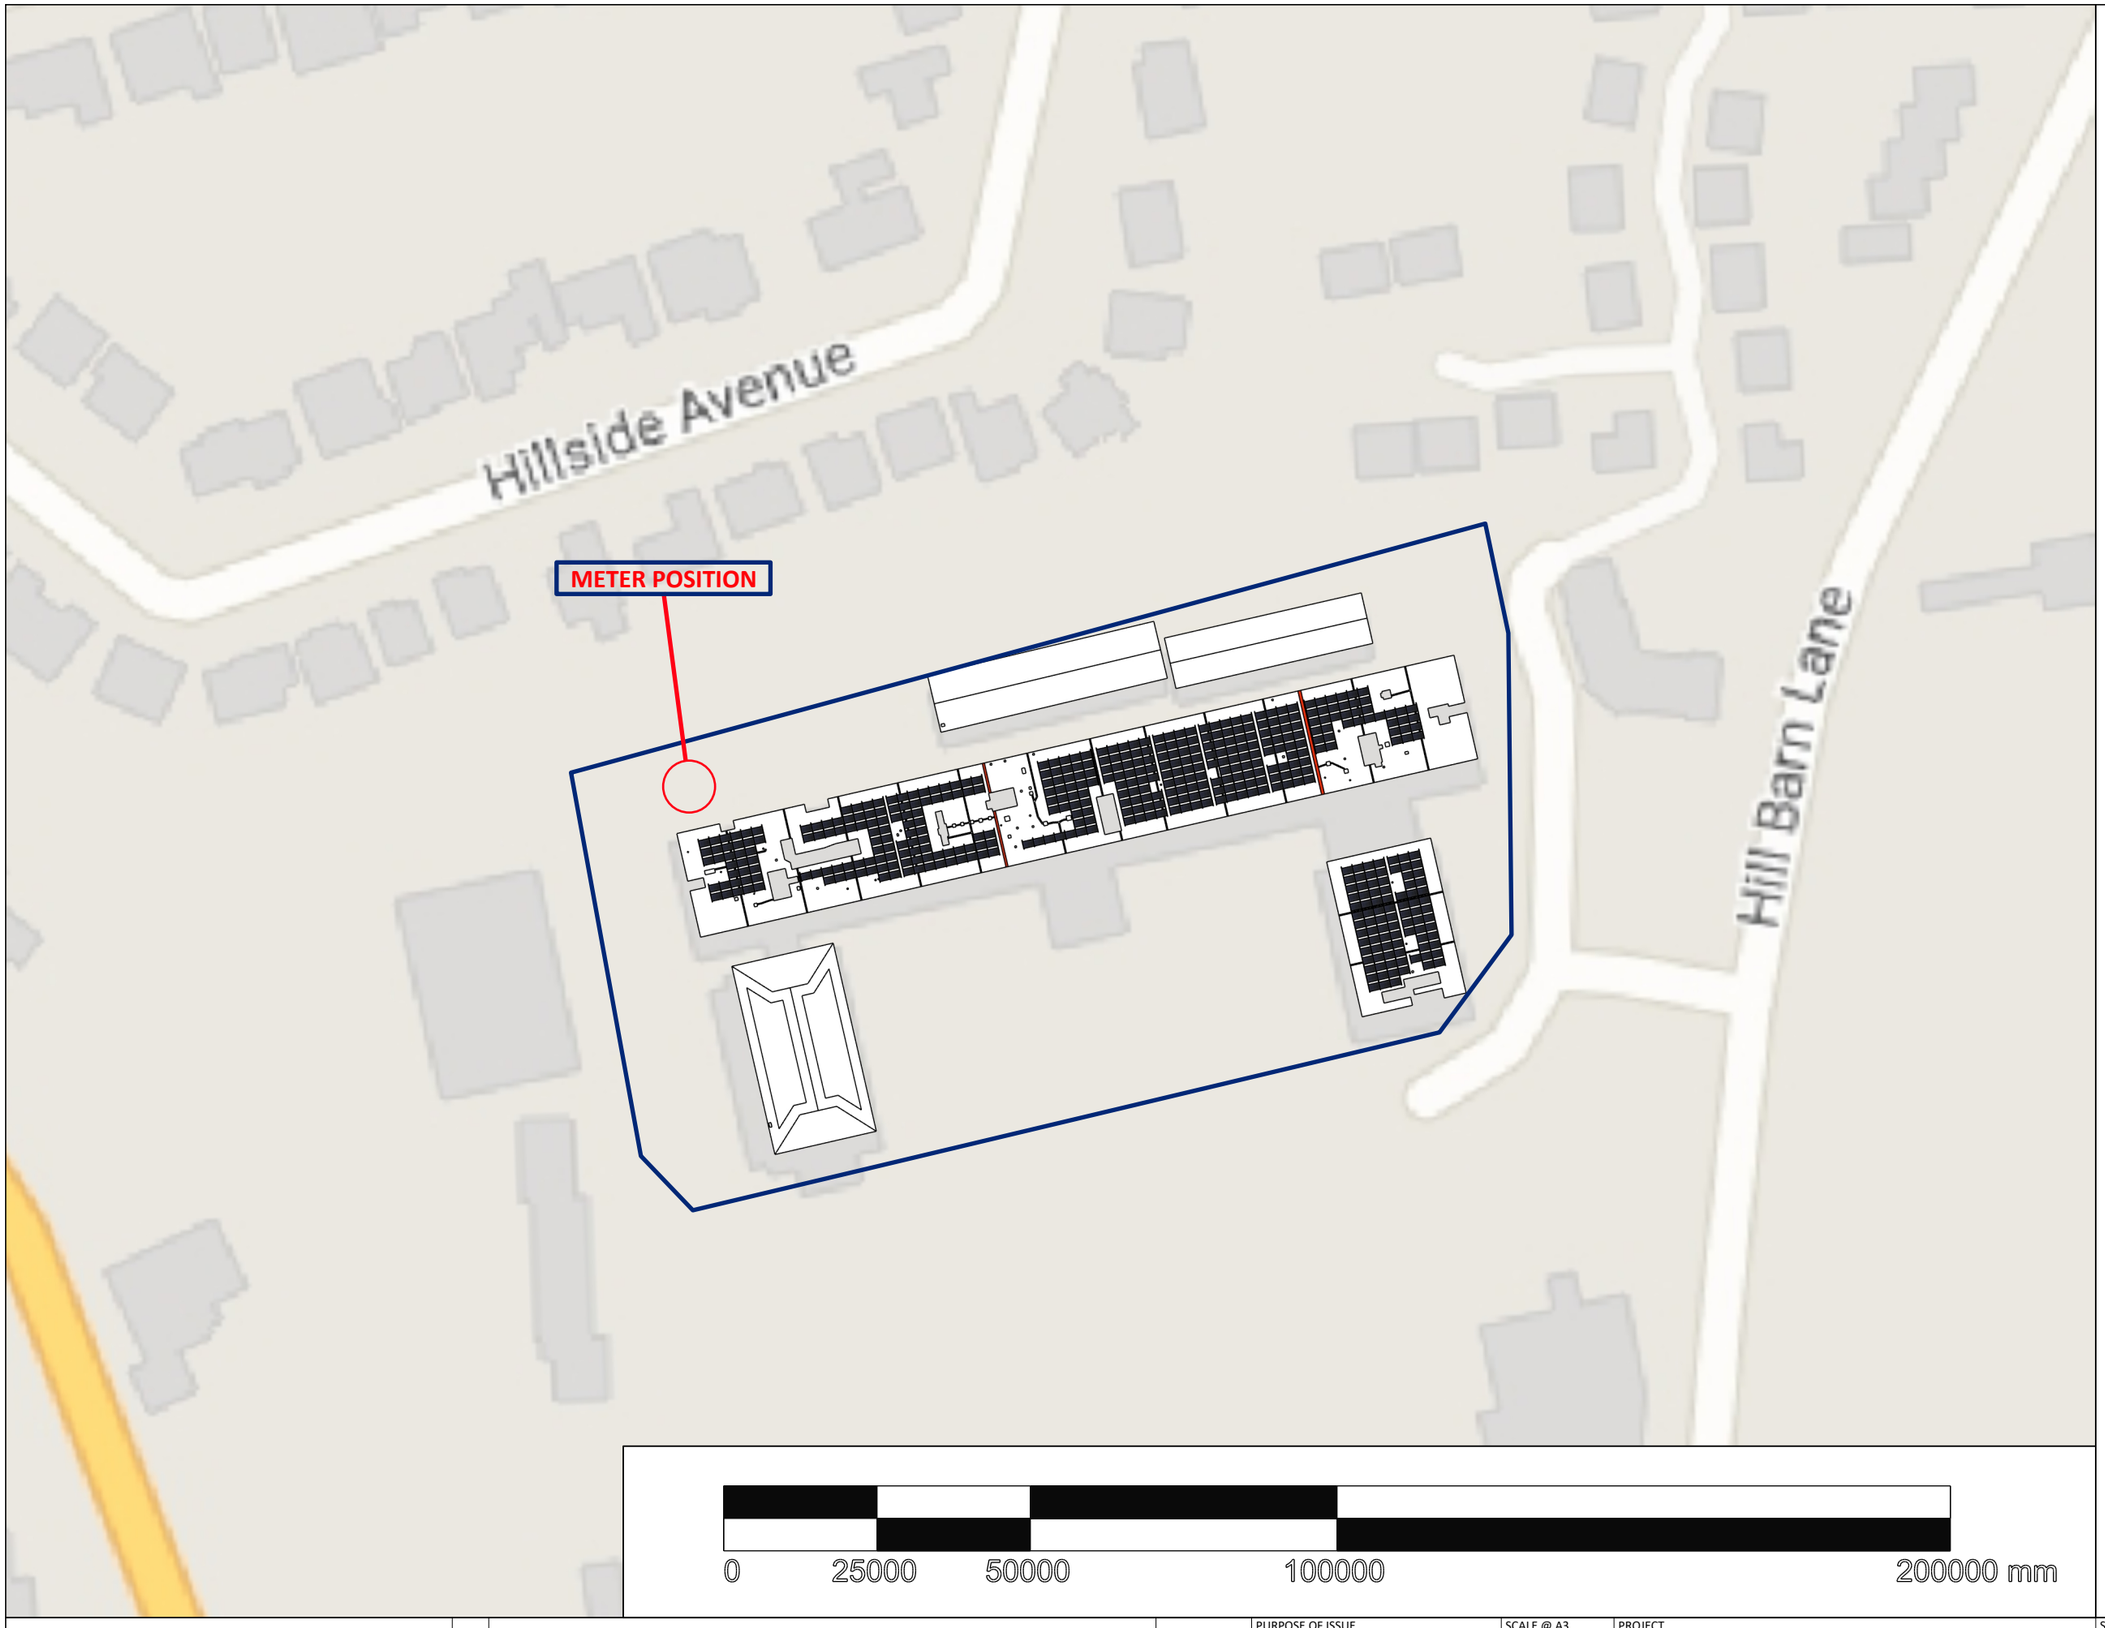

ADDRESS:
1 Sanditon Way
Worthing
BN14 9FD

OS GRID REFERENCE:
TQ 14025 05325

OS GRID 6 FIGURE:
TQ140053

OS COORDINATES:
514025 , 105325

WGS84 COORDINATES:
50.836235 , -0.38207397

WHAT 3 WORDS:
detective.insolvent.plea

SITE BOUNDARY:

Watt Energy Saver

Watt Energy Saver Ltd.
support@wattenergysaver.co.uk
08454757710

REV	DESCRIPTION	DATE
0	ISSUE FOR INFORMATION	04/12/2024

PURPOSE OF ISSUE: FOR INFORMATION
SCALE @ A3: 1:1000
BIM REFERENCE:
BIM STATUS:
DRAWN: OS
CHECKED: JP

PROJECT: WORTHING COLLEGE

SHEET TITLE: SITE PLAN

DRAWING NO.: EQ6914 -E-40-01
REVISION: 0