
Scale 1:200

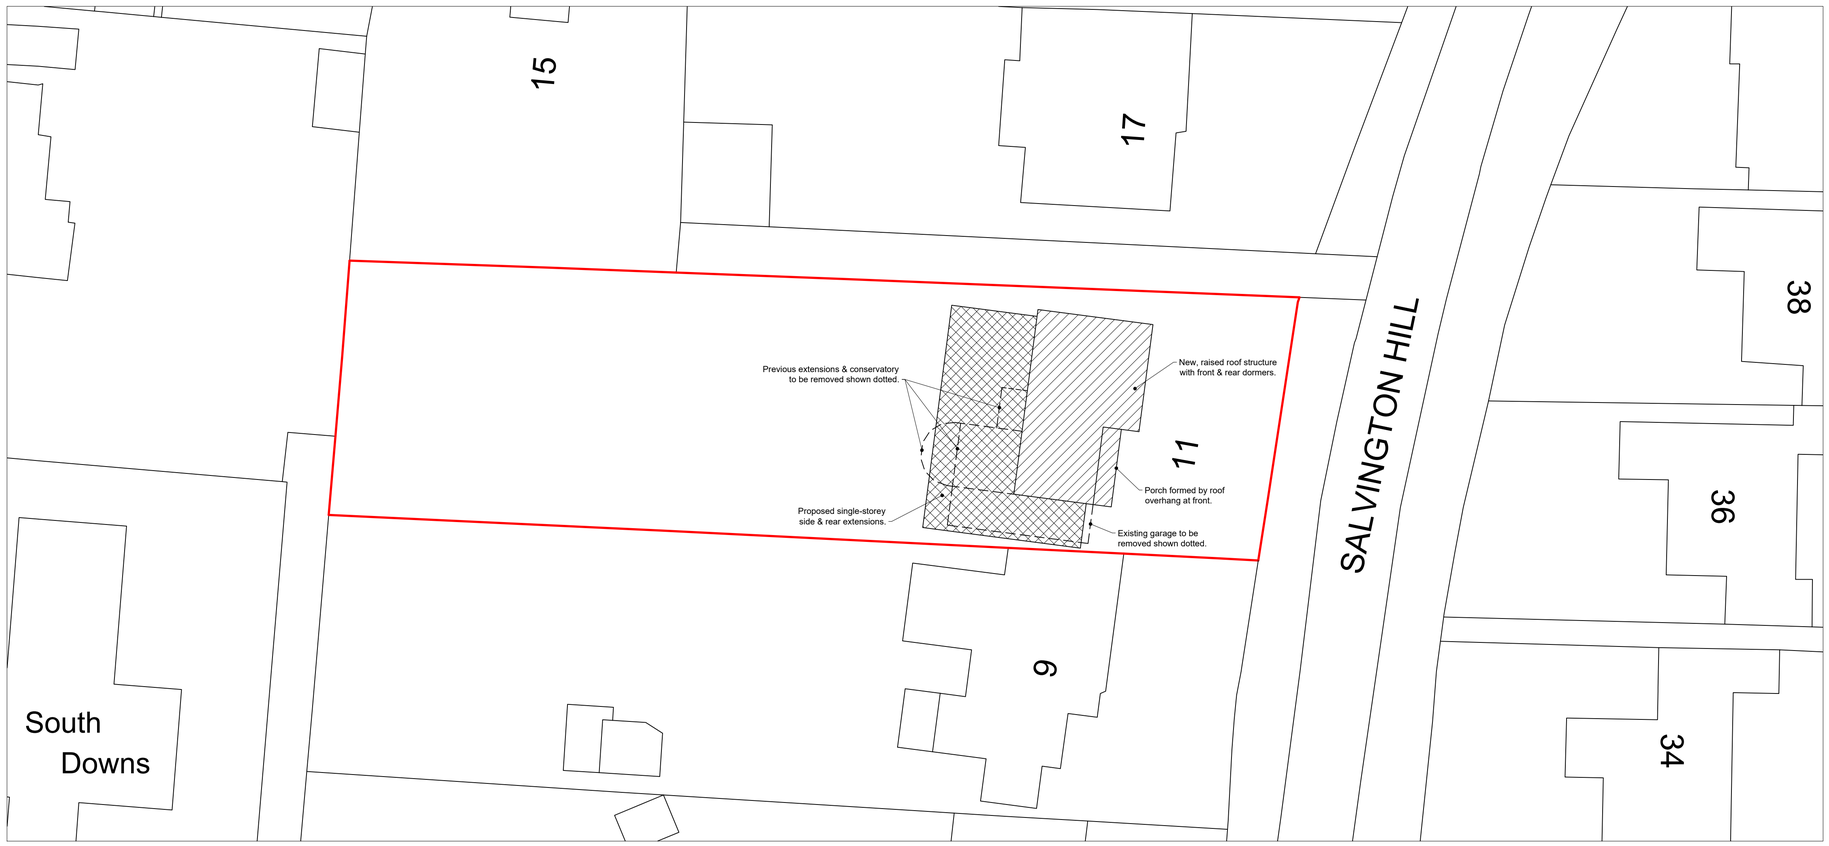

Block Plan - Showing Proposed House Extensions & Alterations.
Scale 1:200


Scale 1:1250



Location Plan
Scale 1:1250

N

Scale 1:200

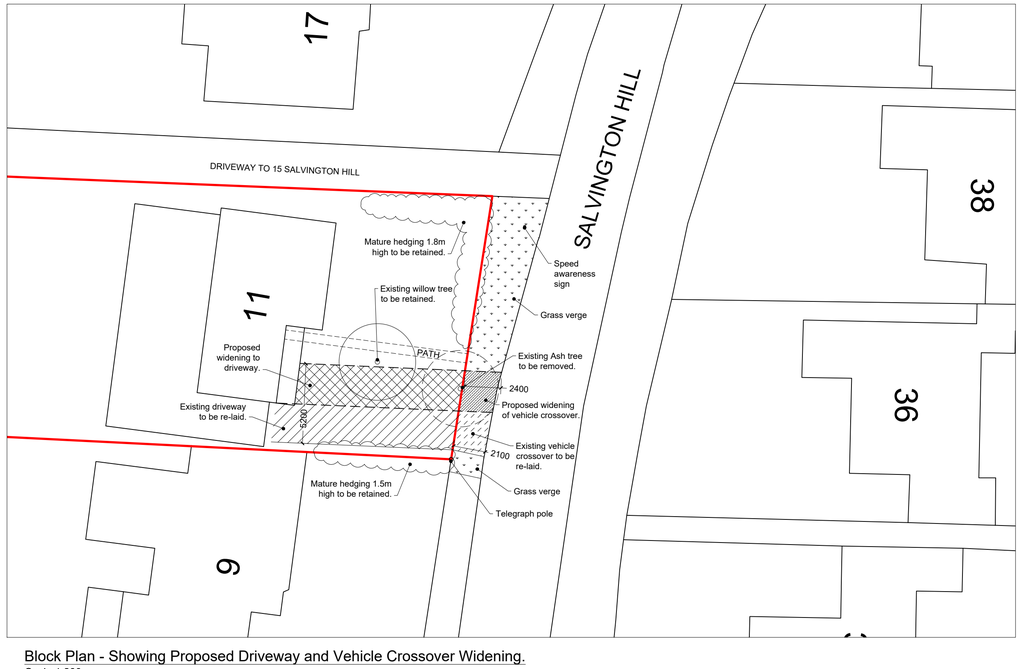


Block Plan - Showing Proposed Driveway and Vehicle Crossover Widening.
Scale 1:200

NOTES:

1. Driveway surfacing material to be confirmed. To be made permeable either by directing all surface water from extended driveway into new adequately sized soakaway, or by laying permeable surface material laid on appropriate permeable sub-base.
2. Extended vehicle crossover to be constructed to West Sussex County Council Highways (WSCC) approved standard, subject to grant of Licence by WSCC, and to be constructed by WSCC approved contractor.

Scale 1:200

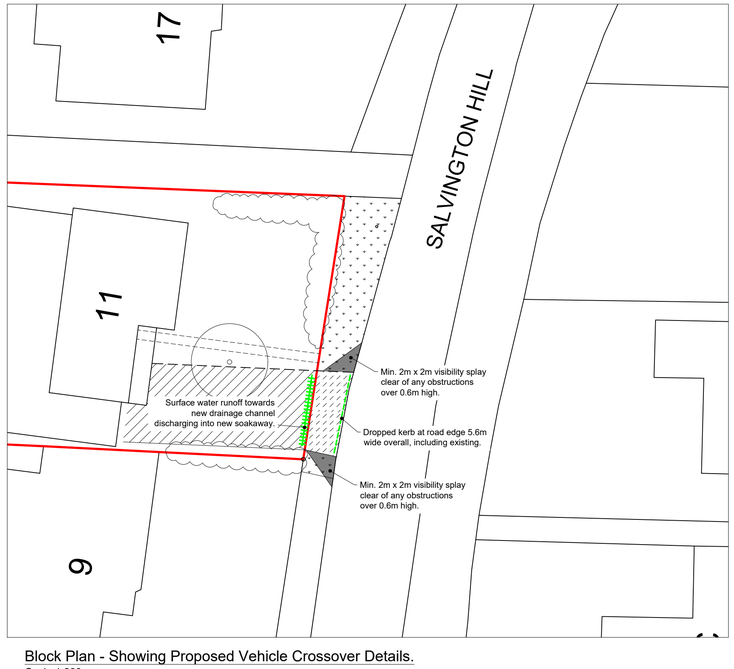

Block Plan - Showing Proposed Vehicle Crossover Details.
Scale 1:200

Rev:	Description:	Date:
C	Plan showing crossover details added.	03.01.25
B	Block plan showing vehicle crossover added.	18.12.24
A	Roof terrace removed, extension depth increased.	16.12.24

HORIZON DESIGN
ARCHITECTURAL TECHNOLOGY
Horizon Design Limited
4 High View
Worthing BN13 3DQ
01903 205868
info@horizon-design.co.uk
www.horizon-design.co.uk

Client:
Mr & Mrs Hamilton-Brown

Project:
11 Salvington Hill
High Salvington
Worthing
West Sussex
BN13 3AT

Drawing title:
Location & Block Plans.

Scale:
1:1250 / 1:200 @ A1

Date: 24.10.24
Drawn: KWF

Drawing number: 3181-07
Revision: C