



ELEVATION C·C (NORTH)
1:100

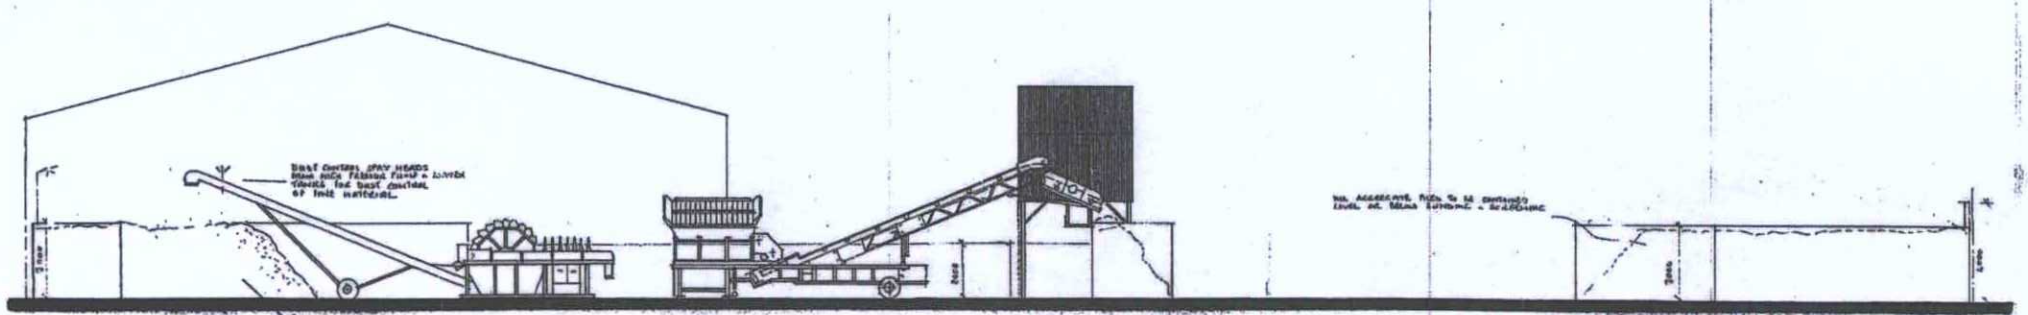

ELEVATION B·B (SOUTH)
1:100

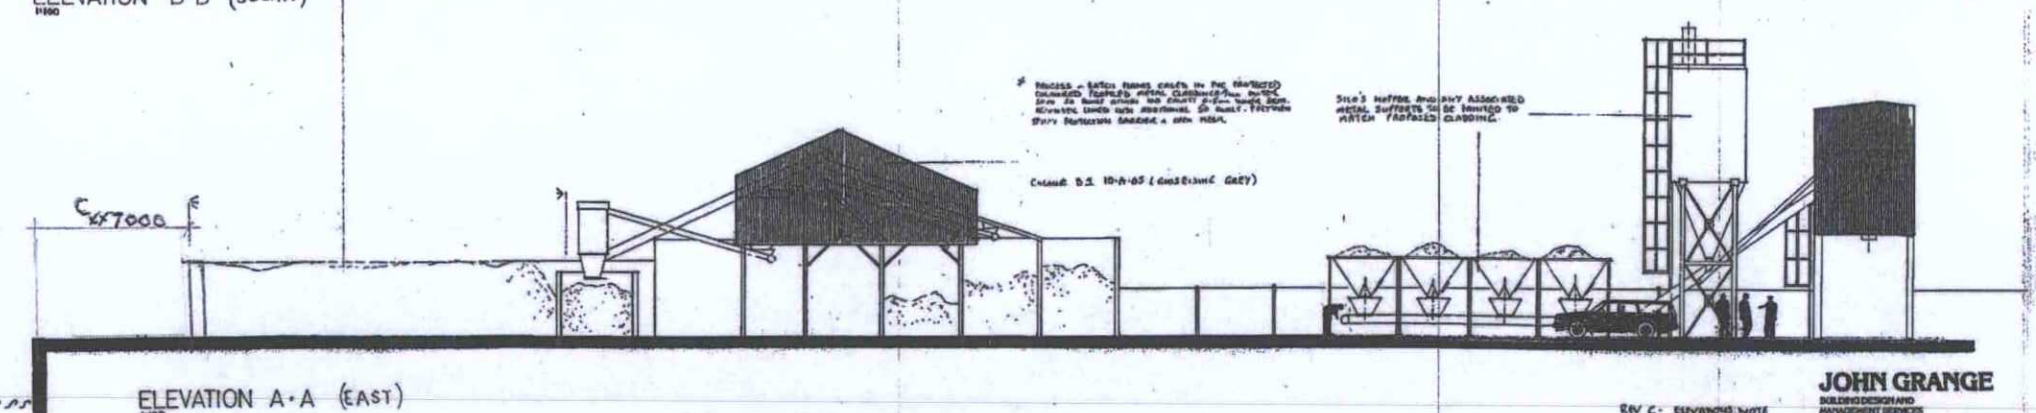

ELEVATION A·A (EAST)
1:100

K.R.M. CONCRETE LTD.
MONTEUM NEW WHARF SITE · BRIGHTON RD. SHOREHAM HARBOUR · WEST SUSSEX

Rev C - ELEVATIONS NOTE TO MATCH FRONT OCT'05

JOHN GRANGE
BUILDING DESIGN AND MANAGEMENT SERVICES
30 Allen Road
Hedge End
SOUTHAMPTON
SO30 4EU Telephone: (0489) 781459

DRW. NO. 9515.03 C
Rev. A - NOTES ADDED - YARD CONTOURS AMENDED. 16.3.95
Rev. B - PLANNING AMENDMENTS 9.10.95