

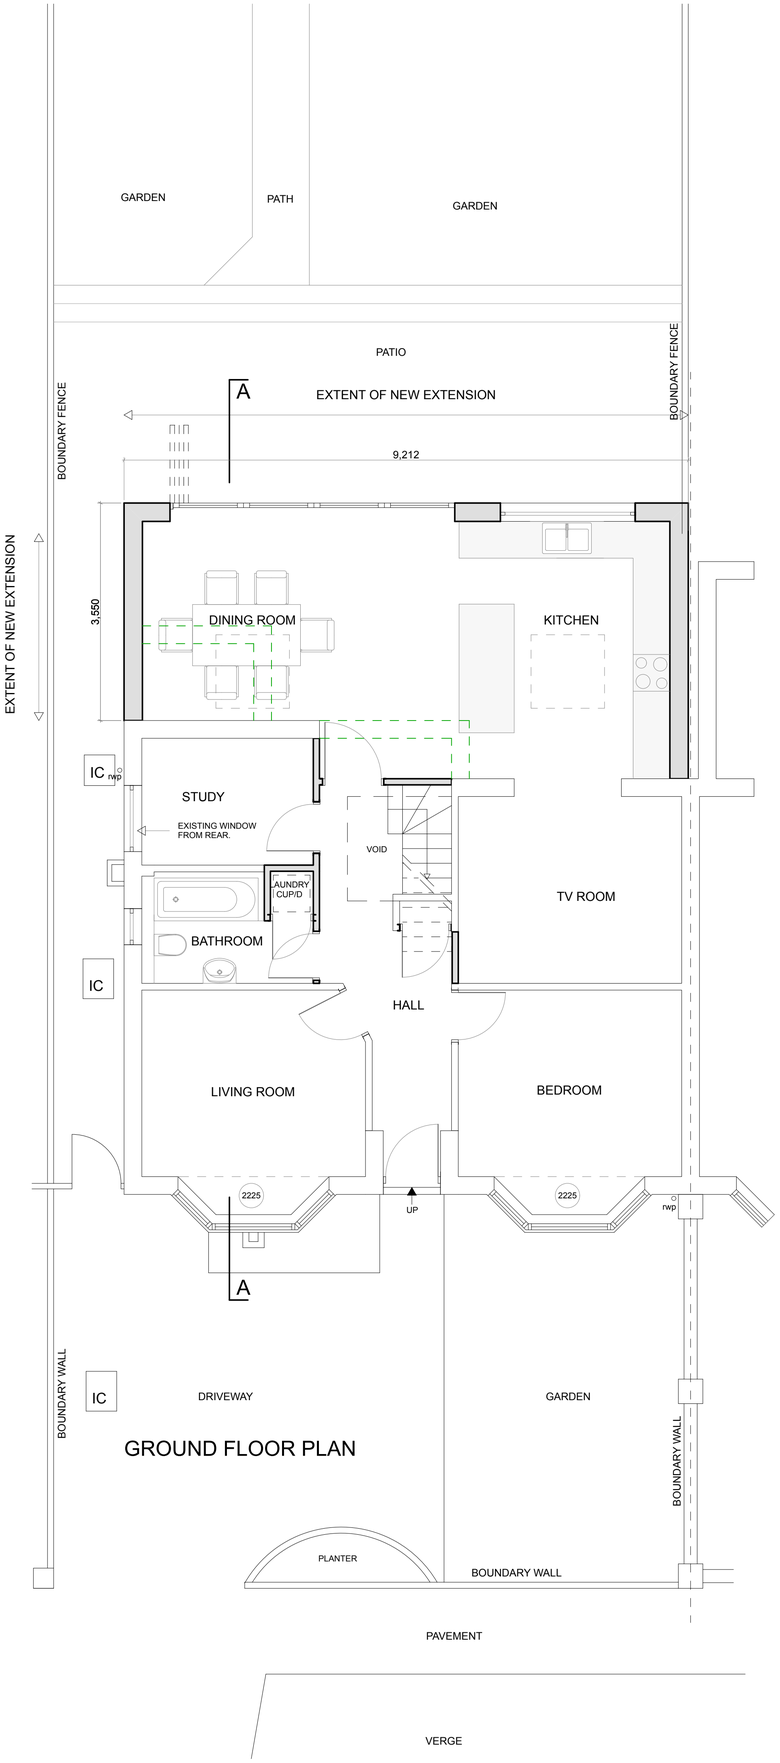


GROUND FLOOR PLAN

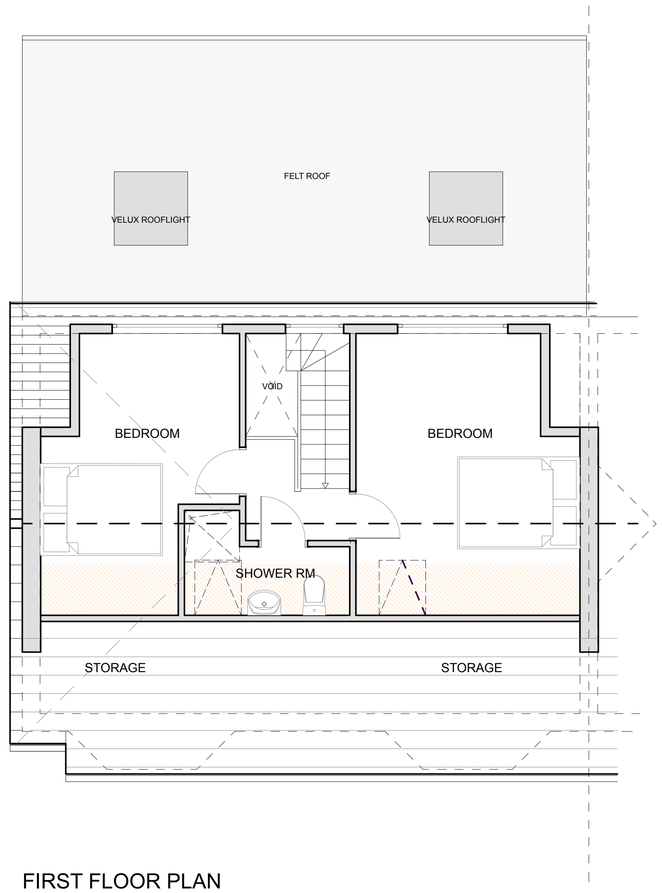

FIRST FLOOR PLAN

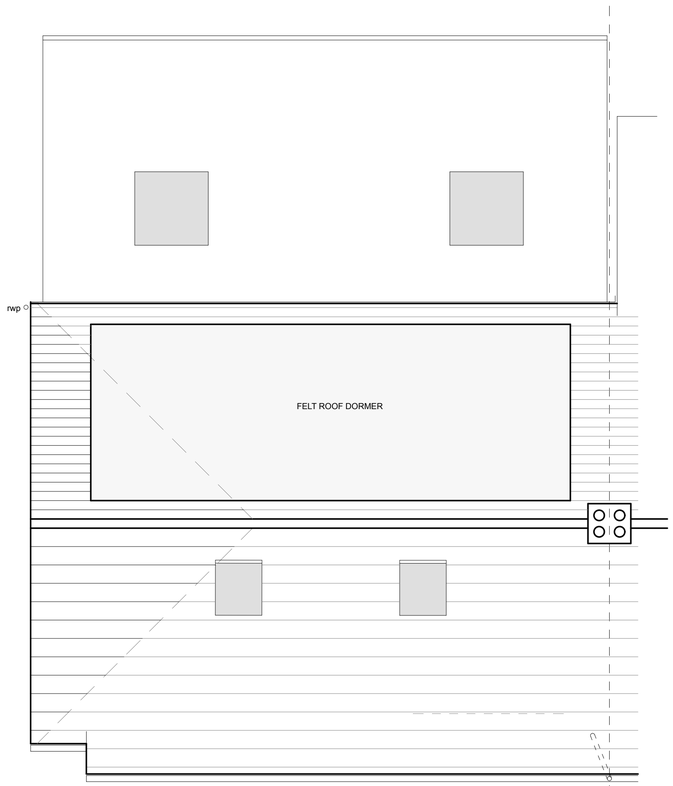

ROOF PLAN 1:50

KEY

- EXISTING WALLS
- NEW WALLS
- RESTRICTED HEADHEIGHT (BELOW 1800MM)
- WALLS TO BE REMOVED

PLANNING ONLY

1 2 3 4 5 6 7 8 9 10

1:100 @ A1

1 2 3 4 5 6 7 8 9 10

1:50 @ A1

Work to indicated dimensions only. All dimensions to be confirmed on site. This drawing is to be read in conjuction with other drawings in this series and all relevant consultants drawings and documentation, where applicable. This drawing has been produced for the client and project identified below and is not intended for use by any other purpose other than indicated on this drawing. Report any discrepancies on this drawing to Garrick & Team for clarification.

Garrick | Architects
36 Edburton Avenue, Brighton, BN1 6EJ
m: 07816835355 e: sean@garrickarchitects.co.uk w: www.garrickarchitects.co.uk

Scheme: 86 BERRIEDALE DRIVE, LANCING BN15 0LD
PROPOSED INTERNAL AND EXTERNAL ALTERATIONS
INCLUDING SINGLE STOREY REAR EXTENSION AND REMODELLING OF ROOF.

Client: MR & MRS STONE

Title: PROPOSED PLANS

Scale: 1:50 @ A1

Date: NOVEMBER 2019

Drawing Number: 1944 - 03D