REVISION

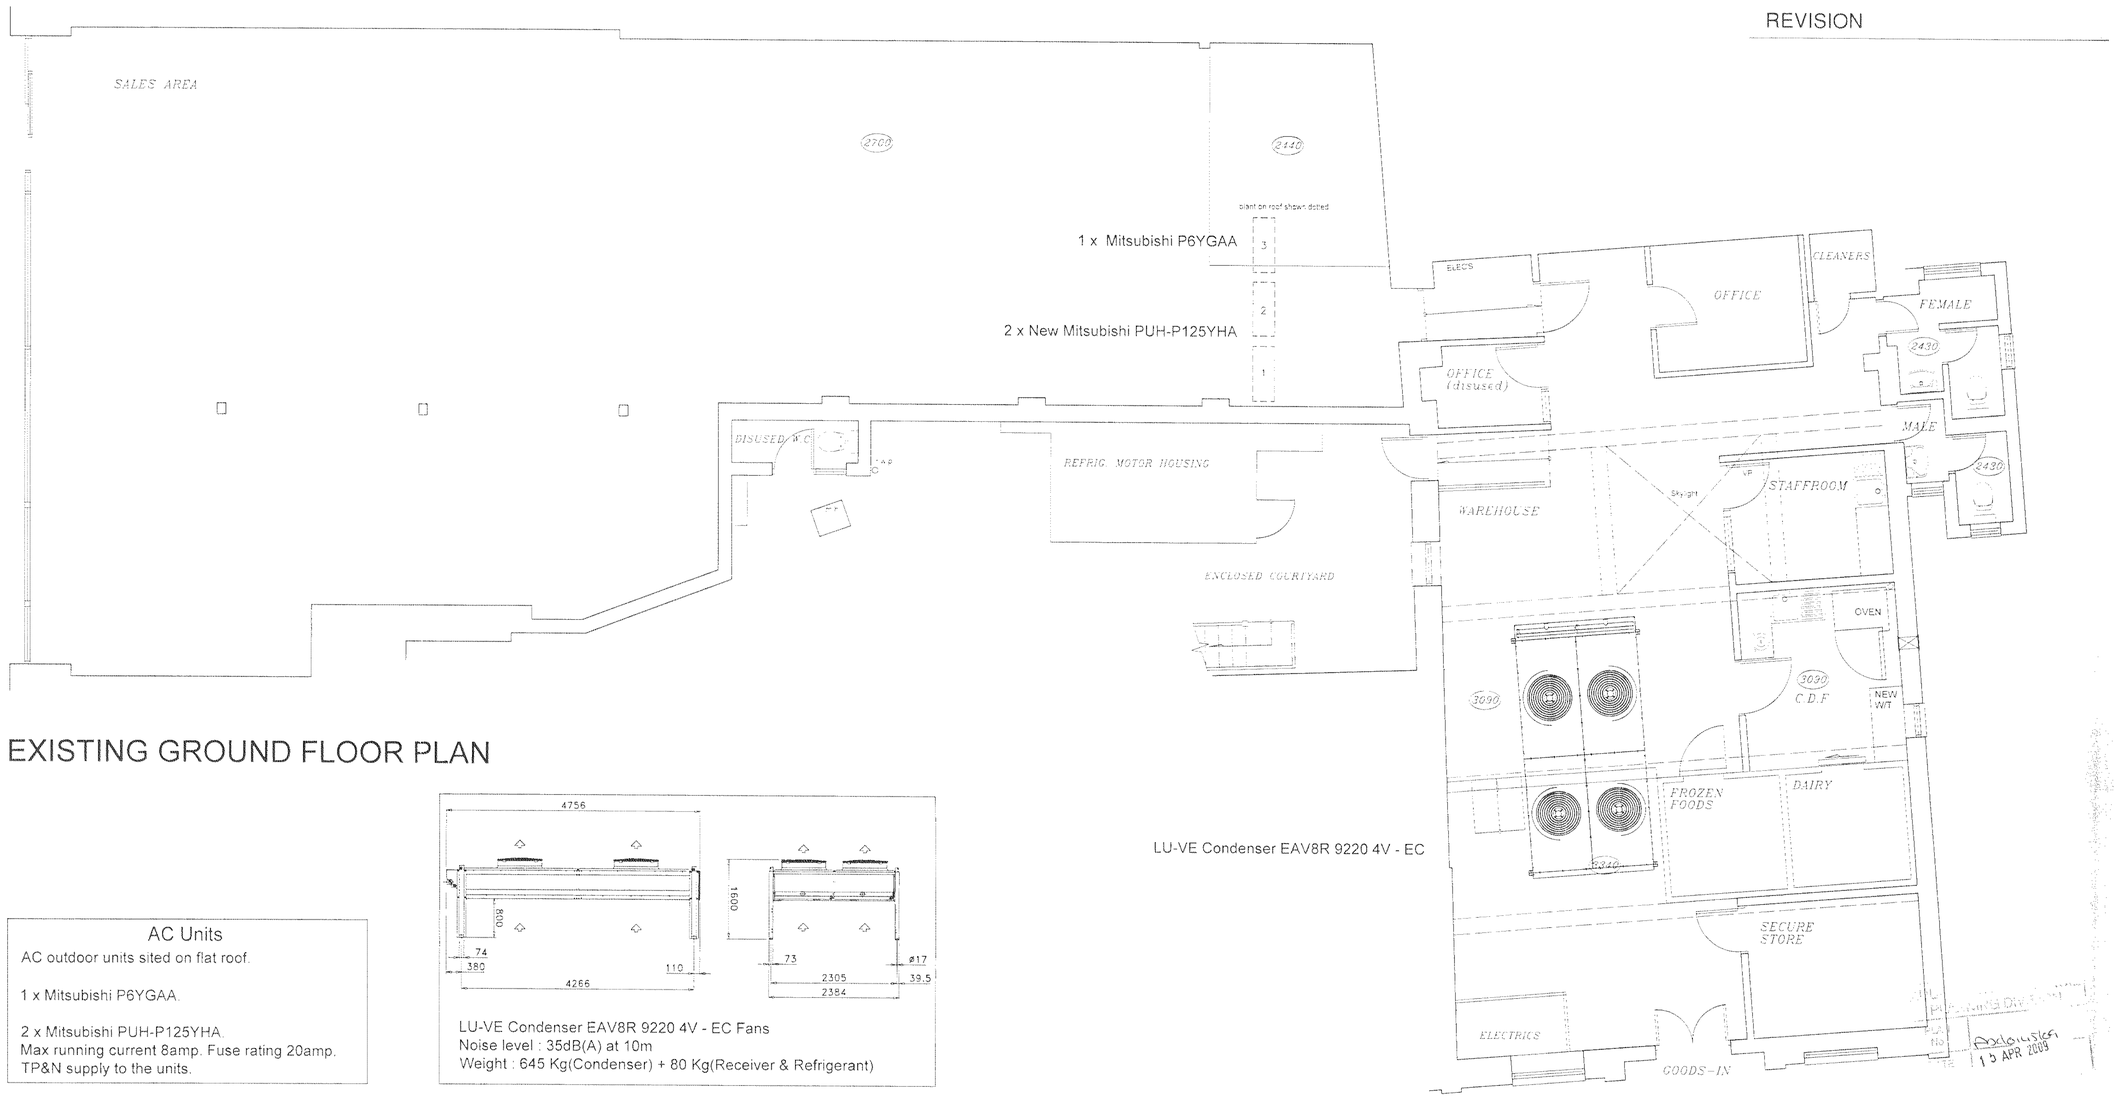

EXISTING GROUND FLOOR PLAN

AC Units

AC outdoor units sited on flat roof.

1 x Mitsubishi P6YGAA.

2 x Mitsubishi PUH-P125YHA.
Max running current 8amp. Fuse rating 20amp.
TP&N supply to the units.

LU-VE Condenser EAV8R 9220 4V - EC Fans
Noise level : 35dB(A) at 10m
Weight : 645 Kg(Condenser) + 80 Kg(Receiver & Refrigerant)

LU-VE Condenser EAV8R 9220 4V - EC

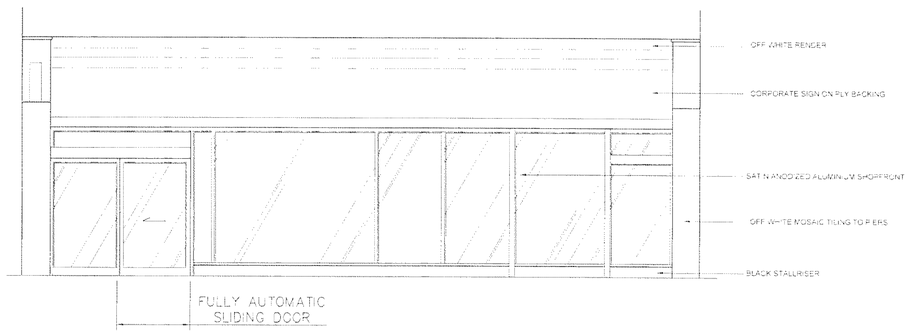

EXISTING HIGH STREET ELEVATION

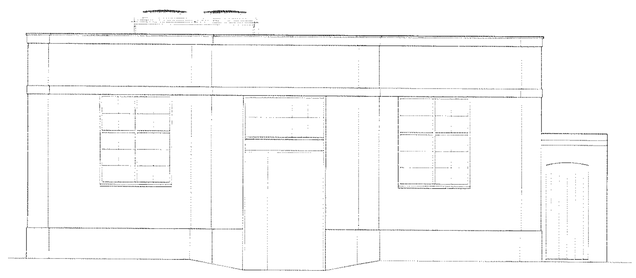

EXISTING CHURCH STREET ELEVATION

Wellsfield Associates
80 High Street,
Hadleigh,
Essex.
SS7 2PB
Tel: 01702 551123
Fax: 01702 558530
mail@wellsfieldassociates.co.uk

project
CO-OP SUPERMARKET
22-26 HIGH STREET
SHOREHAM BY SEA
EAST SUSSEX
BN43 5DA

EXISTING PLAN AND ELEVATIONS

date	drawn
MAR 09	S.A.E.
scale 1:50	drg no. 1560.01