

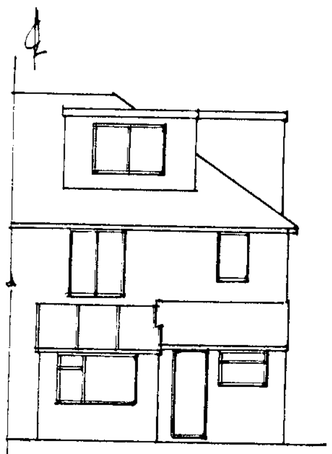


REAR ELEVATION

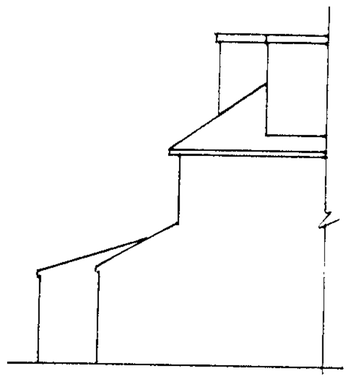


WEST ELEVATION

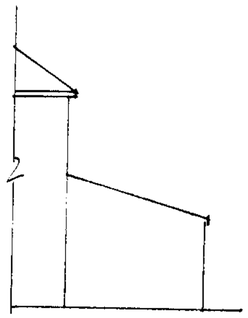


EAST ELEVATION


EXISTING

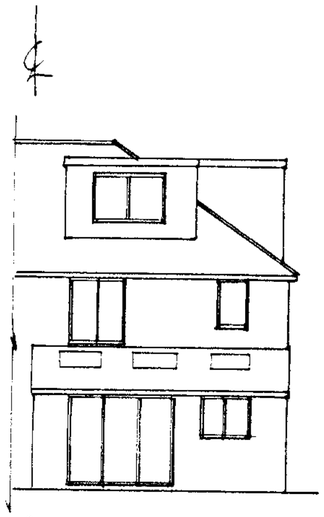

REAR ELEVATION

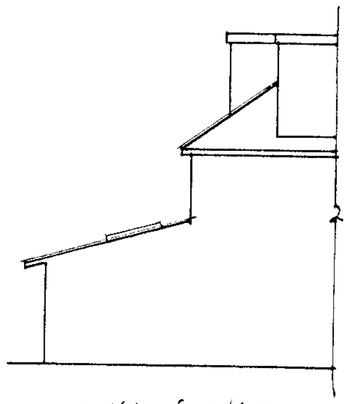


WEST ELEVATION

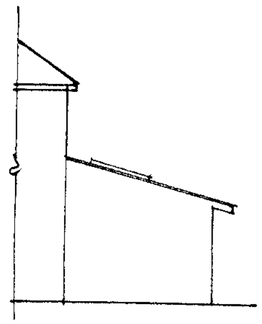


EAST ELEVATION


PROPOSED

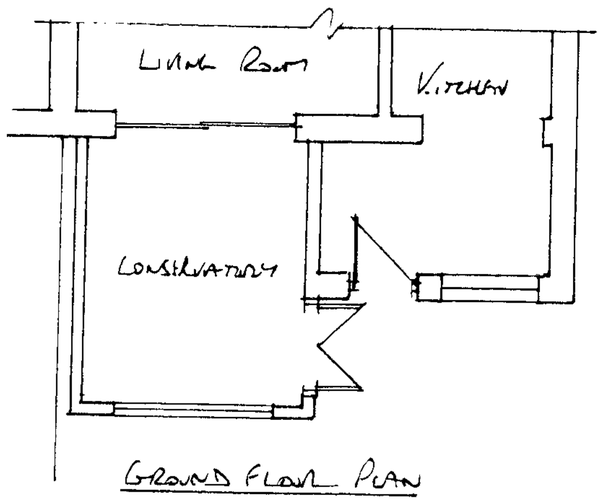


GROUND FLOOR PLAN

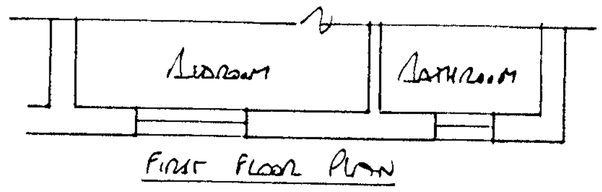

FIRST FLOOR PLAN

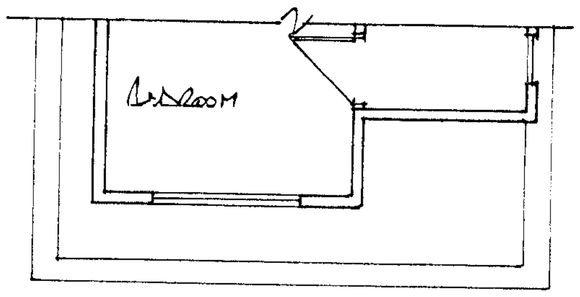

2ND FLOOR PLAN

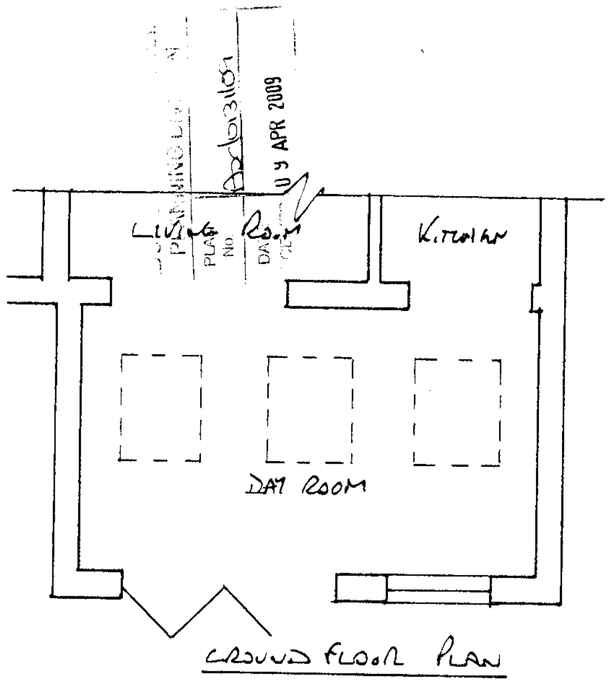

GROUND FLOOR PLAN

Stephen Bromley Associates
Chartered Building Surveyors

5 West Street, Shoreham-by-Sea, West Sussex BN43 5WE.
Tel: Shoreham-by-Sea (01273) 453230. Fax: (01273) 453696

PROPOSED EXTENSION
at
189 MANOR HALL ROAD SOUTHWICK

Scale 1:50 1:100
Jan Feb 2009
Dwg No 3039/1