

© Copyright of Holland_Works

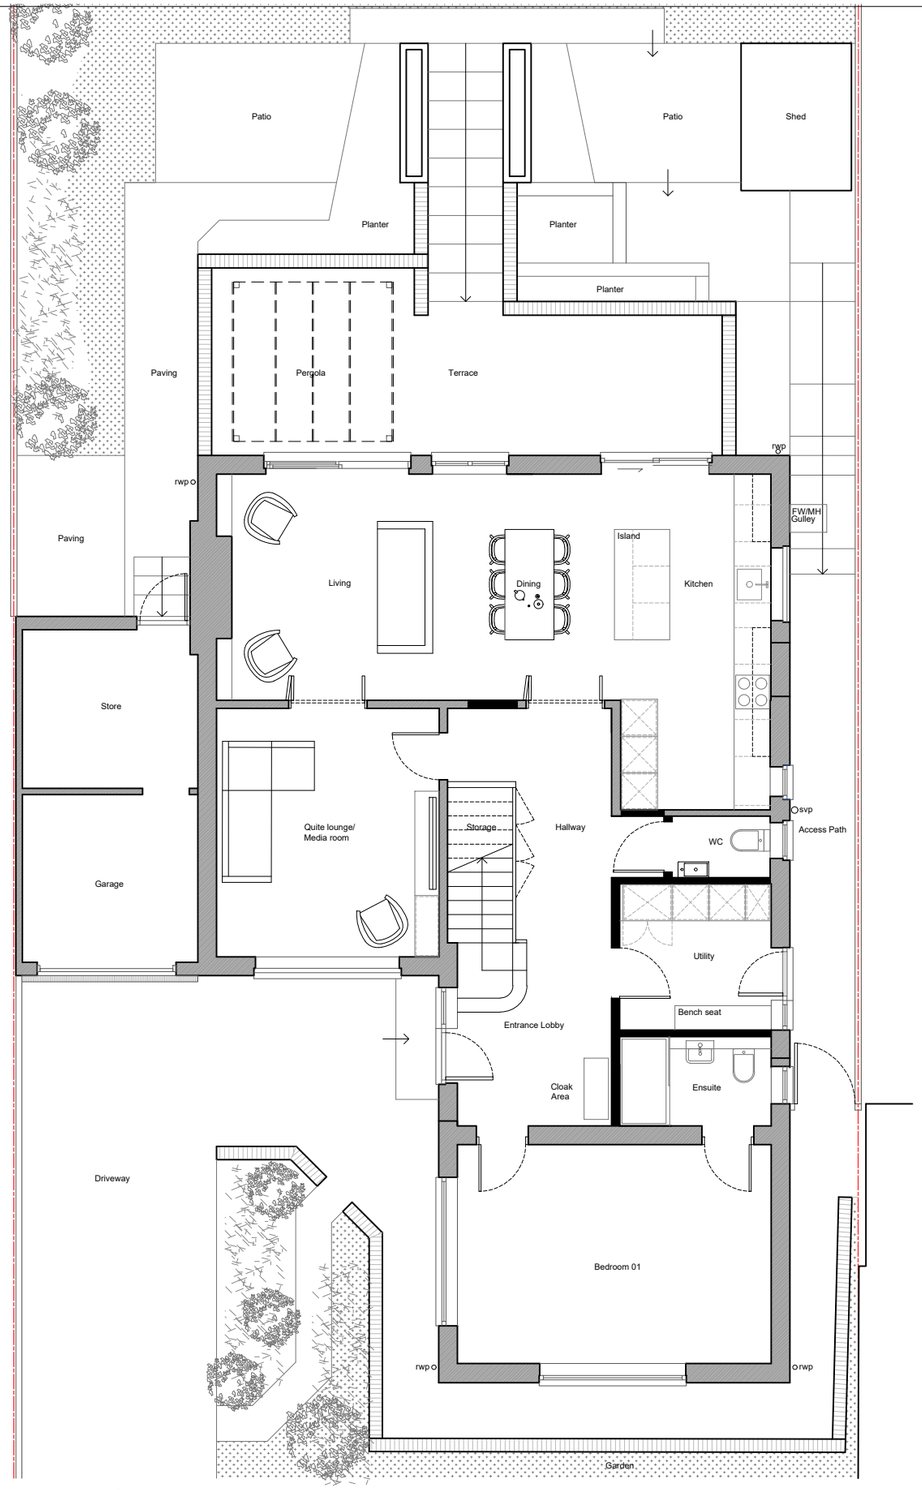

Proposed Ground Floor Plan

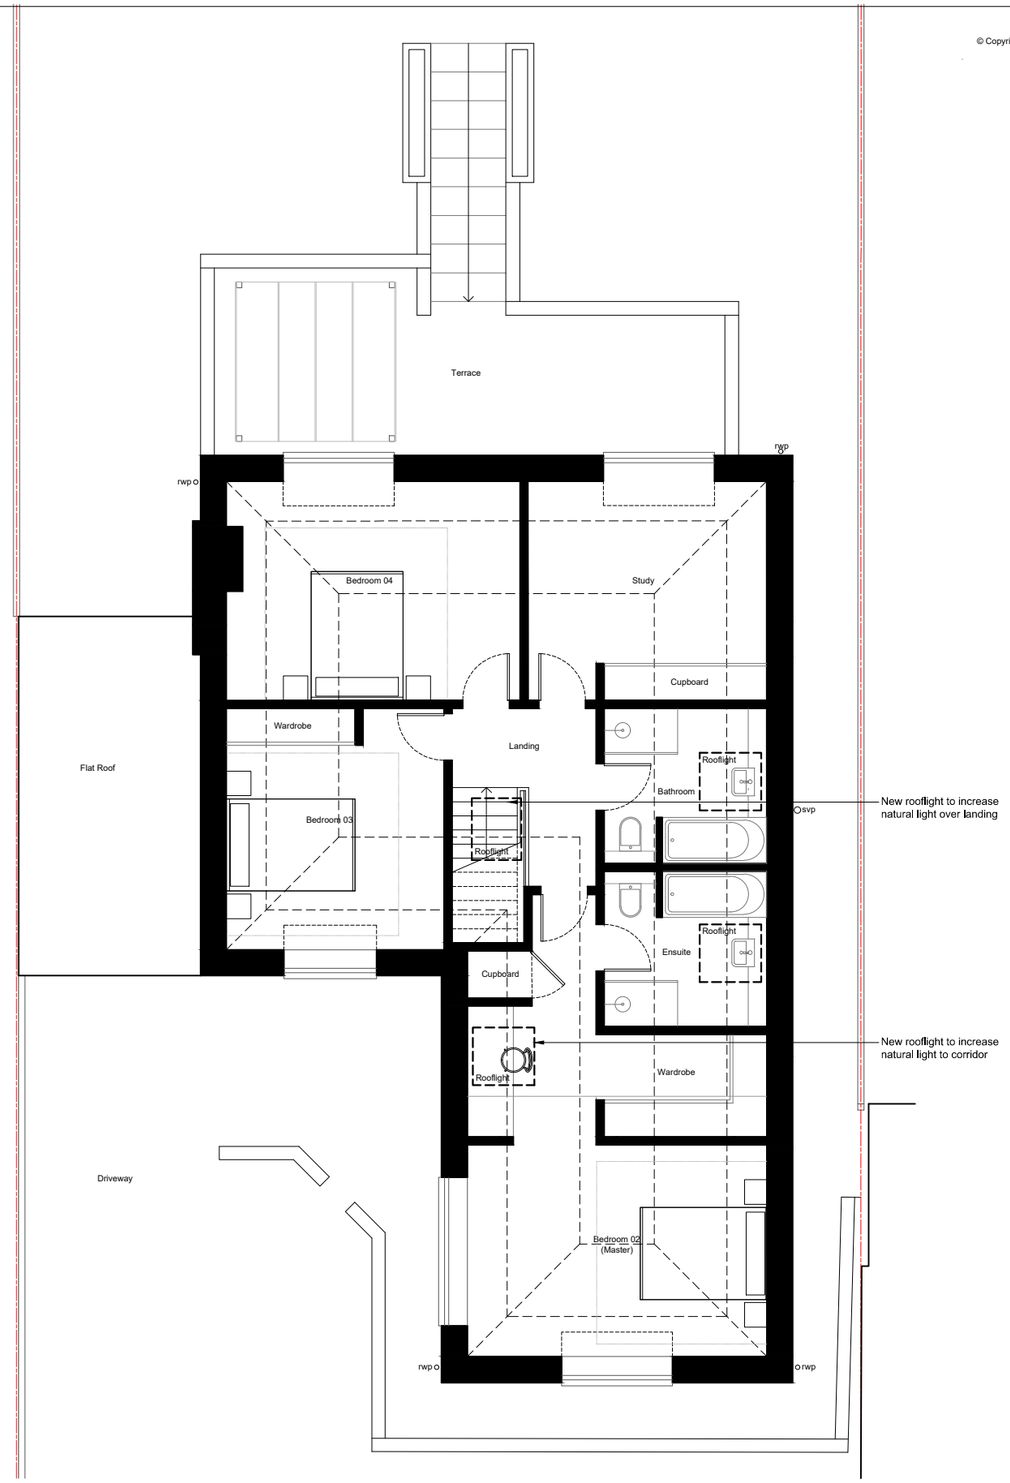

Proposed First Floor Plan

0 1m 3m 5m

1:100

Material Legend

Key

- Existing walls
- Existing elements being demolished
- New construction

REV	DATE	DESCRIPTION

Project	26 The Height's, Worthing
Drawing Title	Proposed ground & first floor plans
Scale/Format	1.100 / A3
Drawing No.	2608_25 REV

First Issue: 16. 10. 2026

Status: PLANNING

Thoughtfully Designed Objects, Spaces & Places

HOLLAND_WORKS

Hollandworks.co.uk

General Notes: 1. Do not scale drawings. Dimensions govern. 2. All dimensions are in millimeters unless noted otherwise.
3. All dimensions shall be verified on site before proceeding with the work. 4. Designer HW. shall be notified in writing of any discrepancies.