
© Copyright of Holland_Works

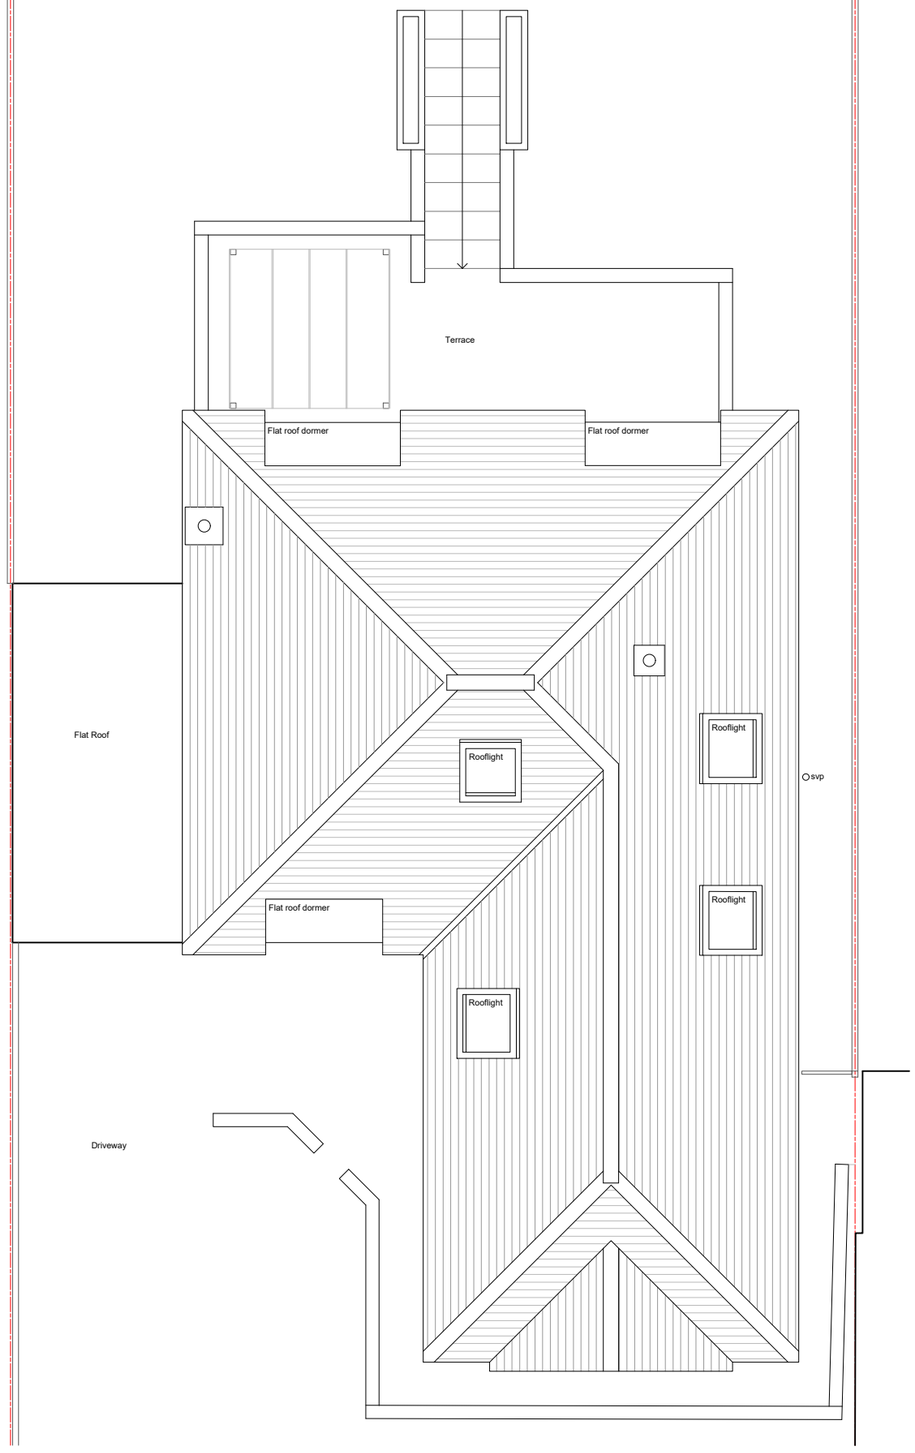

Proposed Roof Plan

0 1m 3m 5m
1:100

Material Legend

Key

- Existing walls
- Existing elements being demolished
- New construction

REV DATE DESCRIPTION

Project	26 The Height's, Worthing
Drawing Title	Proposed roof plan
Scale/Format	1.100 / A3
Drawing No.	2608_26 REV

First Issue: 16. 10. 2026

Status: PLANNING

Thoughtfully Designed Objects, Spaces & Places

HOLLAND_WORKS

Hollandworks.co.uk

General Notes: 1. Do not scale drawings. Dimensions govern. 2. All dimensions are in millimeters unless noted otherwise.
3. All dimensions shall be verified on site before proceeding with the work. 4. Designer HW. shall be notified in writing of any discrepancies.