

© Copyright of Holland_Works

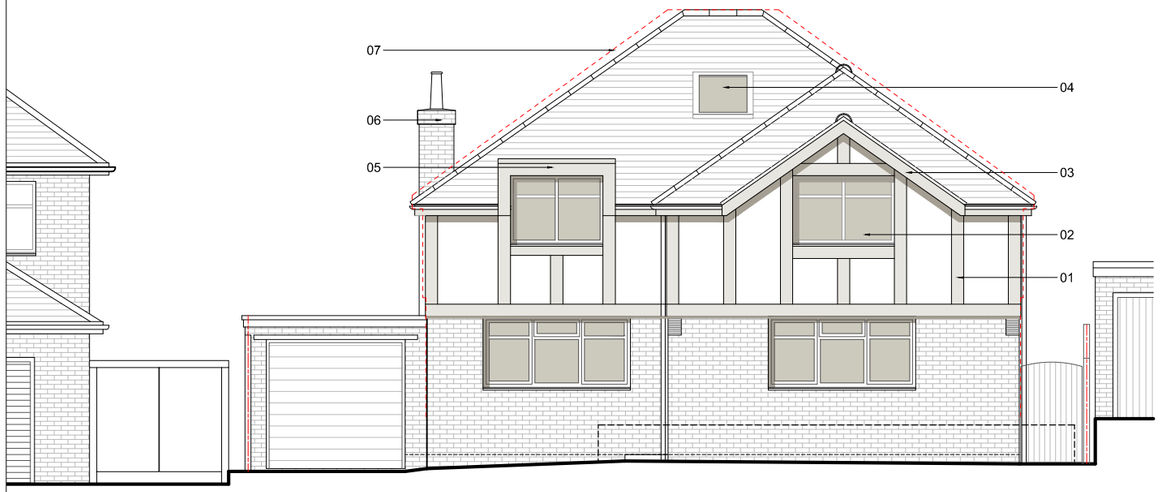


Proposed Front Elevation (East)

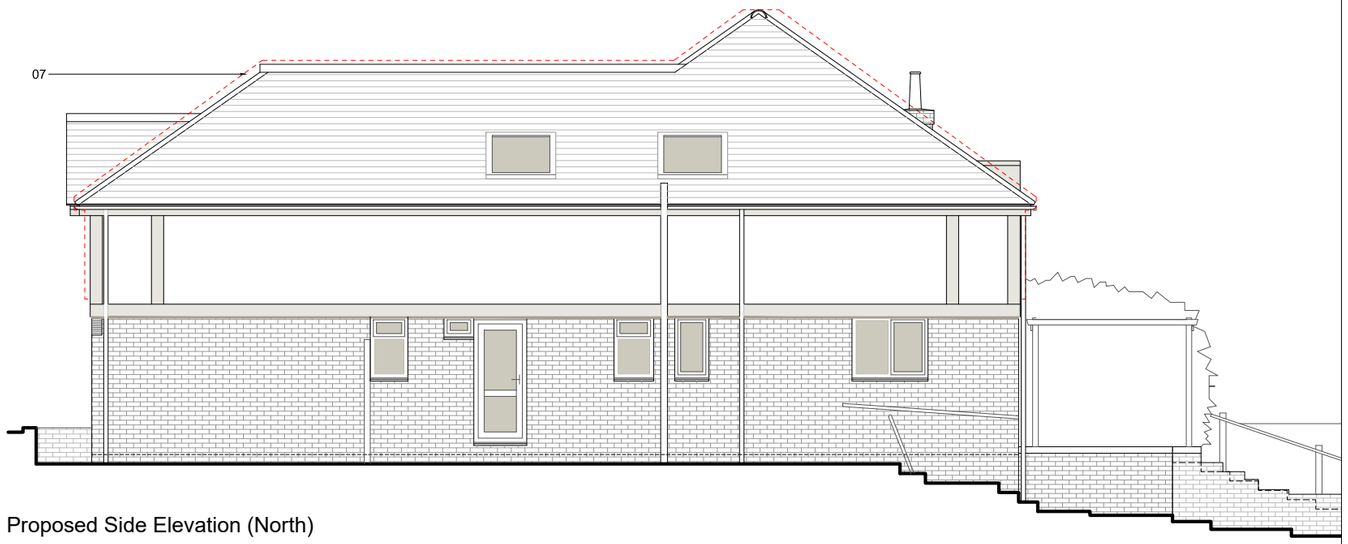

Proposed Side Elevation (North)



Proposed Rear Elevation (West)

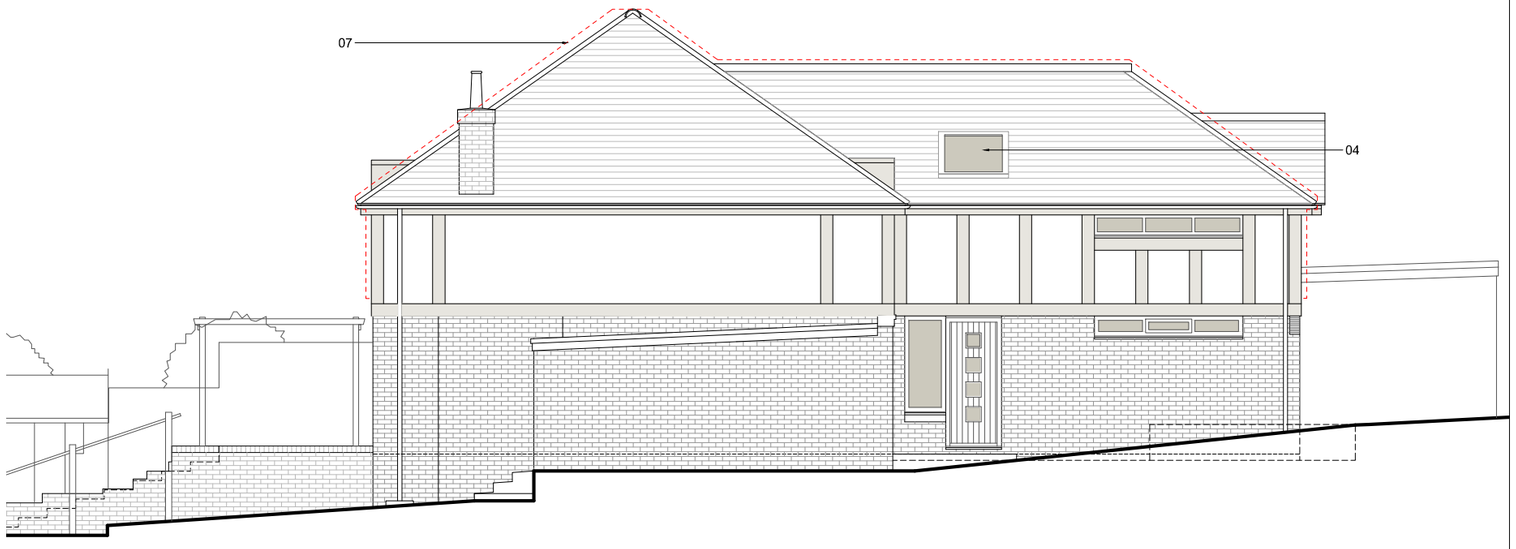

Proposed Side Elevation (South)

0 1m 3m 5m

1:100

Thoughtfully Designed Objects, Spaces & Places

HOLLAND_WORKS

Hollandworks.co.uk

General Notes: 1. Do not scale drawings. Dimensions govern. 2. All dimensions are in millimeters unless noted otherwise.
3. All dimensions shall be verified on site before proceeding with the work. 4. Designer HW. shall be notified in writing of any discrepancies.

Material Legend

01 Light Grey composite tudor cladding board with light render
02 White pvc windows
03 Light Grey composite grey fascia boards
04 Grey Aluminium roof window
05 Code 5 lead clad flat roof dormer
06 Chimney extended and new flue installed
07 Previous roof line (As Approved)

Key

Building outline of approved application

REV	DATE	DESCRIPTION

Project	26 The Height's, Worthing	
Drawing Title	Proposed Elevations	
Scale/Format	1.100 / A3	First Issue 16. 10. 2026
Drawing No.	2608_27 REV -	Status PLANNING