

Front (West) Elevation (1:100)



~~North~~ SOUTH Elevation (1:100)

(See Agents letter dated 26.09.17

Replace existing PVCu window with timbers sash to match existing



Rear (East) Elevation (1:100)

Please refer to Design and Access Statement for numeric references

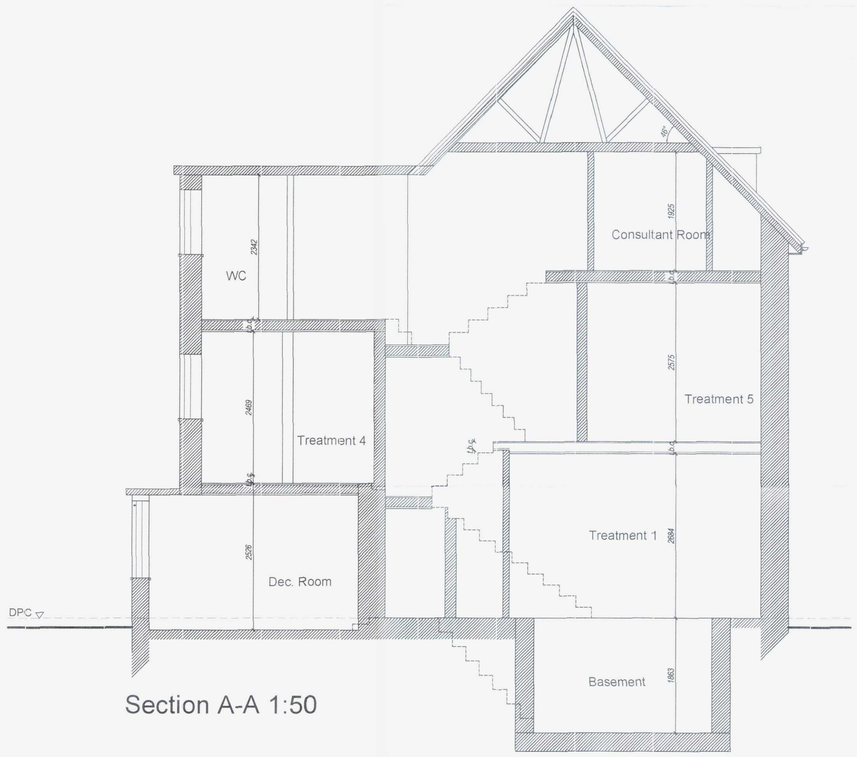

Section A-A 1:50

NOTE:
The contractor is to check all site dimensions and levels before work starts. Report any discrepancies.

This drawing must be read with and checked against all structural and other specialist drawings, specifications and bills of quantities. Report any discrepancies.

The contractor is to comply with all current British Standards and Building Regulations whether or not specifically stated on these drawings.

ADUR & WORTHING PLANNING SERVICES
PLAN AWDM/0950/17
DATE VALID 21 JUN 2017

2620 Floor to ceiling spot heights

1m 2m 3m 4m 5m
1:100 Scale Bar

1m 2m 3m 4m 5m
1:50 Scale Bar

EXISTING WALLS

FOR PLANNING

Rev.	Date	Description	By
-	-	-	

Client
Mr R Sethi

Project
Alterations to:
Shoreham Dental Centre,
29 East Street, Shoreham-by-Sea

Drawing Title
Elevations and simple section as Proposed

Copyright of
Sussex Architectural Services
Wicket View
Cuckfield Lane
Warninglid
West Sussex
Tel:(01444) 461355
Email: info@sussexarchitecturalservices.co.uk

Scale 1:50, 1:100 @ A1
Date June 2017
Drawn -
Drawing Number 16-117.106