


1:1250 Site Location Plan

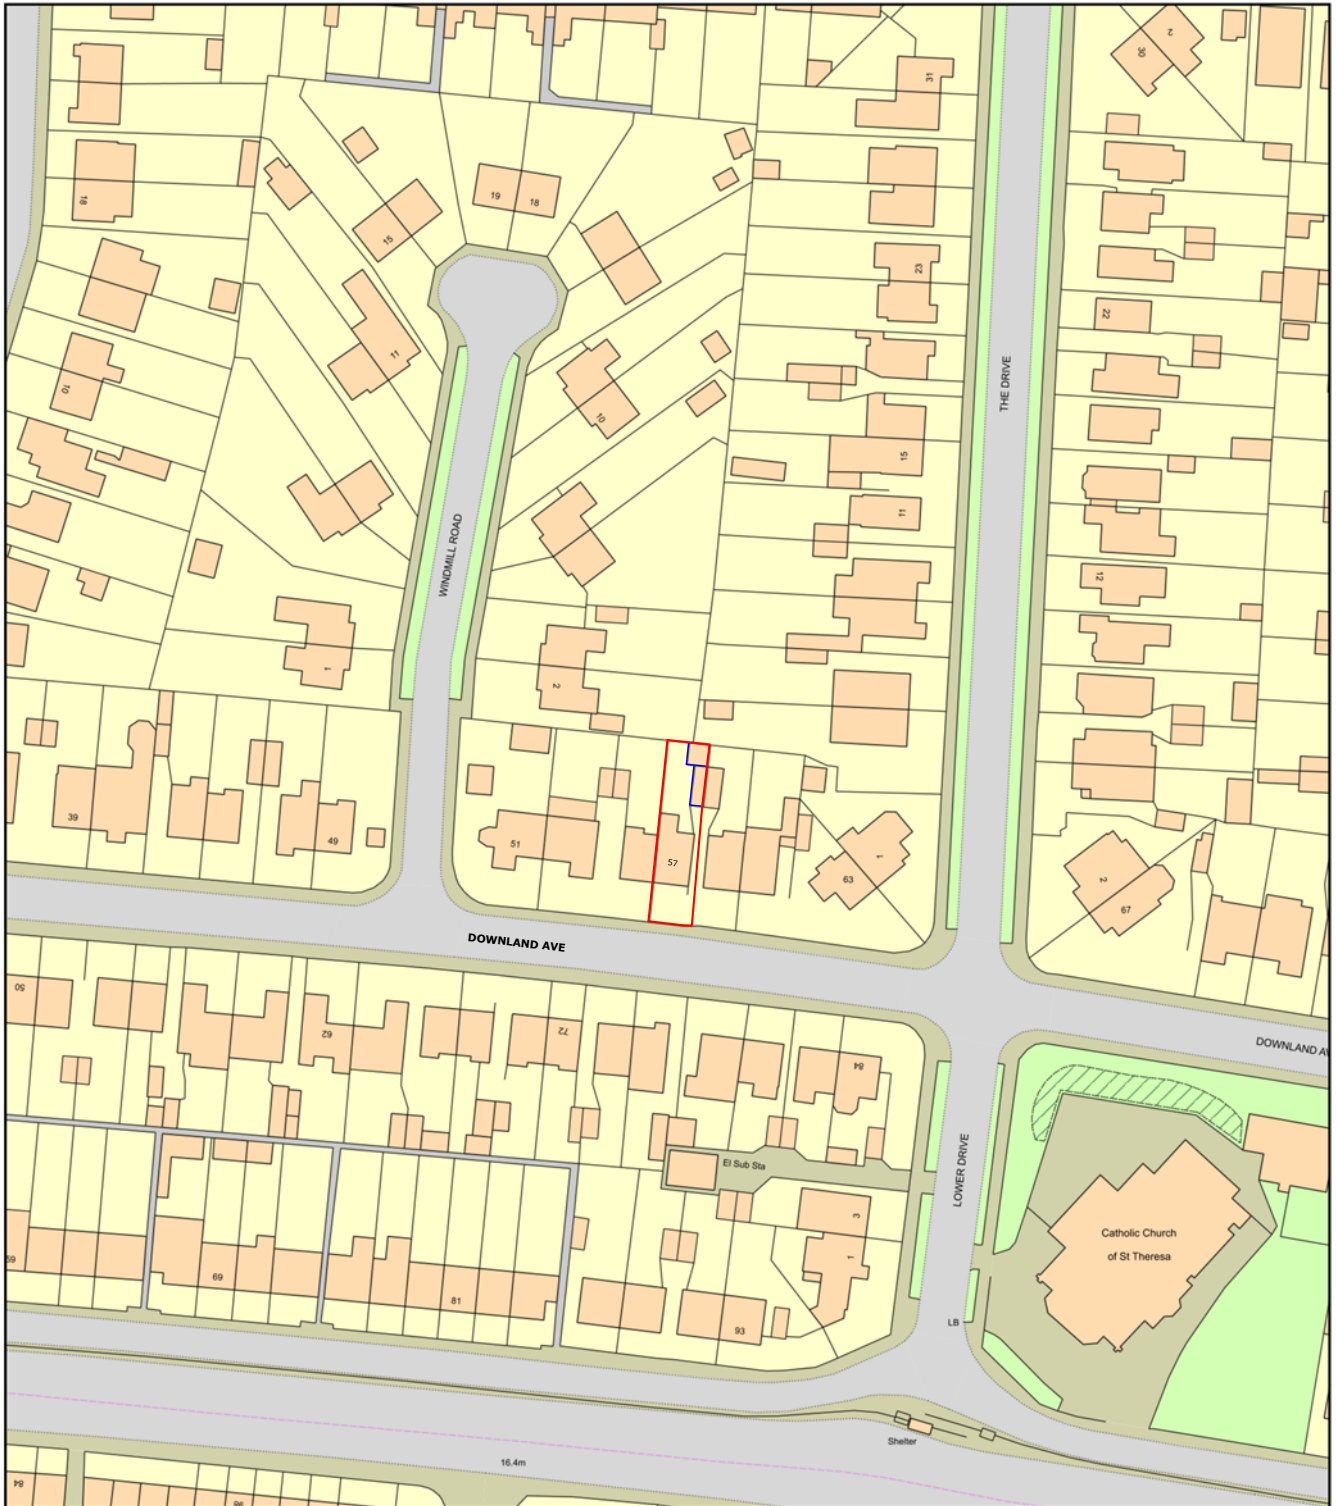

0 50
Metres



Plan Produced for: Jason Pryor

Date Produced: 18 Dec 2025

Plan Reference Number: TQRQM25352194917511

Scale: 1:1250 @ A4