

1

Blockplan


SCALE :: 1:500



2

Roofplan - existing



SCALE :: 1:200

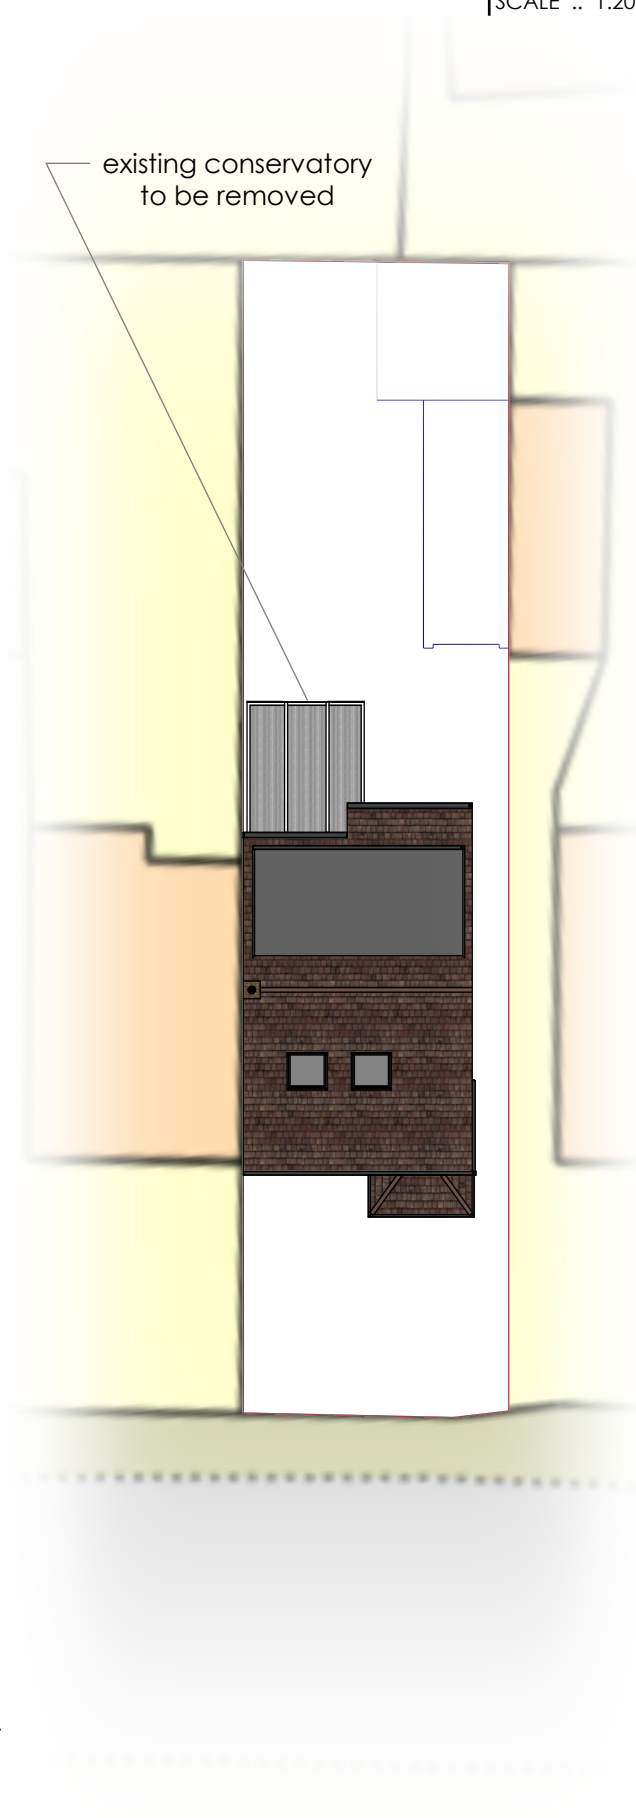

3

Roofplan - proposed

SCALE :: 1:200

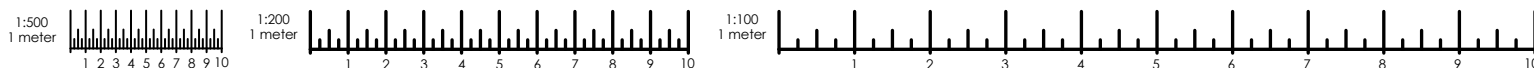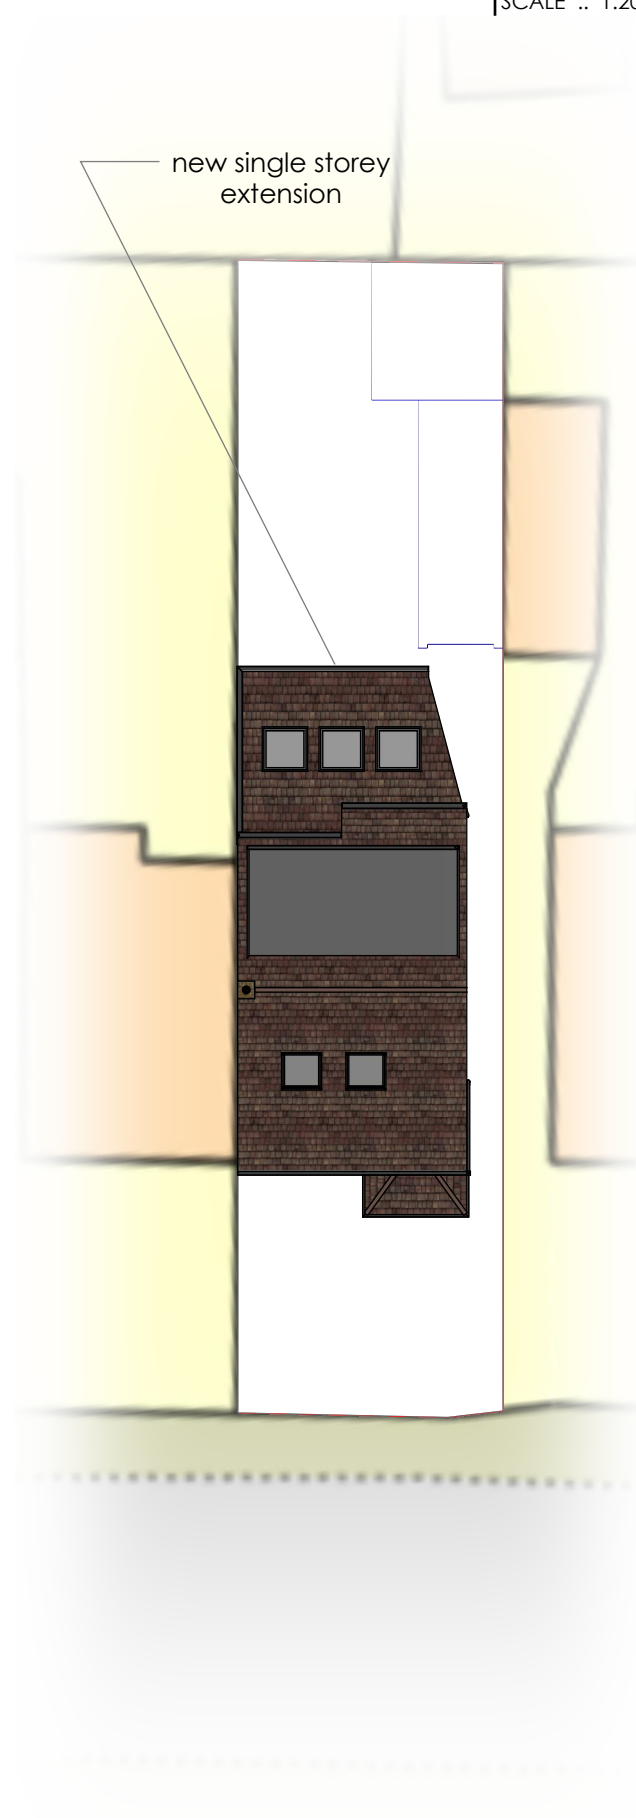

Block/Roofplan

B.01 - Block/Roofplan

B.02 - Elevations Existing

B.03 - Elevations Proposed

B.04 - Floorplans Existing/Proposed

B.05 - Perspective Images Existing

B.06 - Perspective Images Proposed

Jason Pryor

57 Downland Ave,

Southwick,

West Sussex,

BN42 4RL

Rear Single Storey Extension

Planning Application ref

.....

Created: 26 12 25

Modified: 13 01 26

Drawn By: S.W.
simon_walder@yahoo.co.uk

B.01