




1 Floorplan 00 existing

SCALE :: 1:100

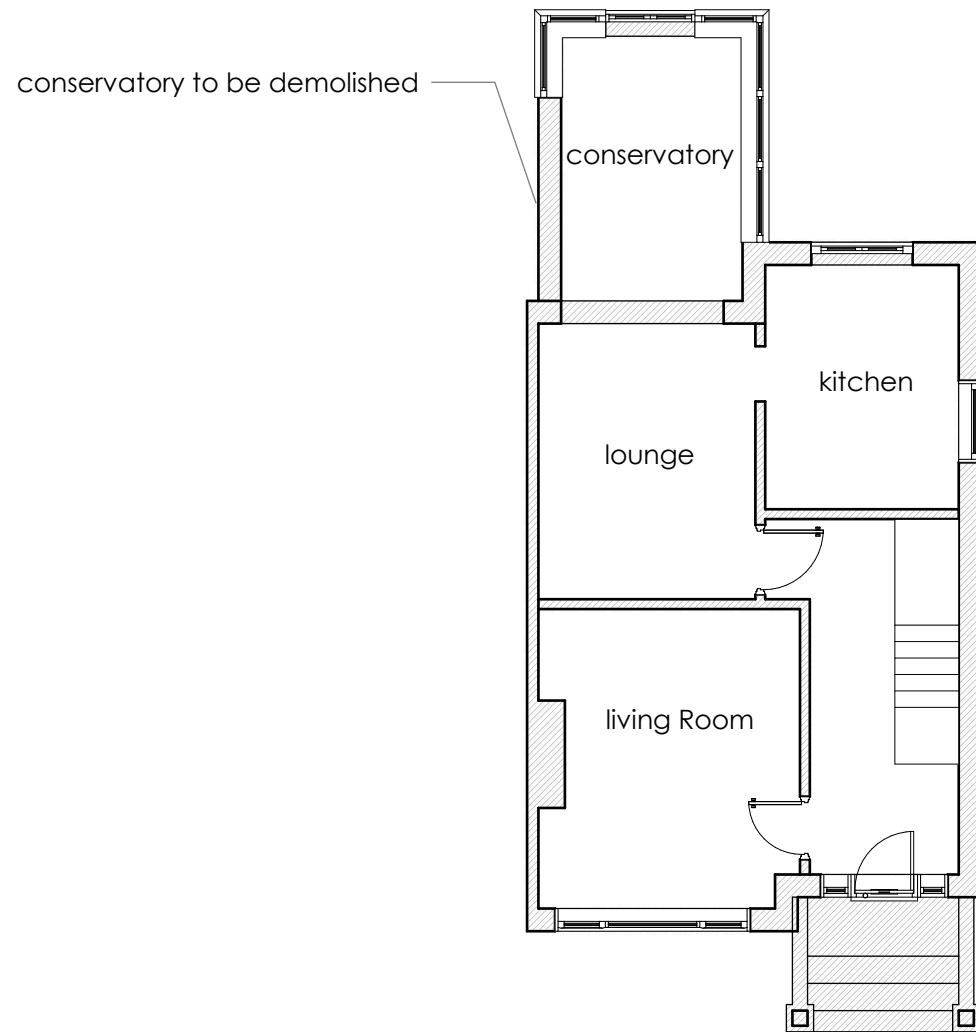

2 Floorplan 00 proposed

SCALE :: 1:100

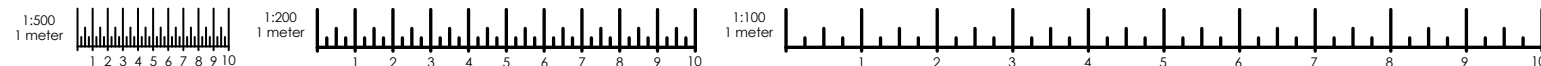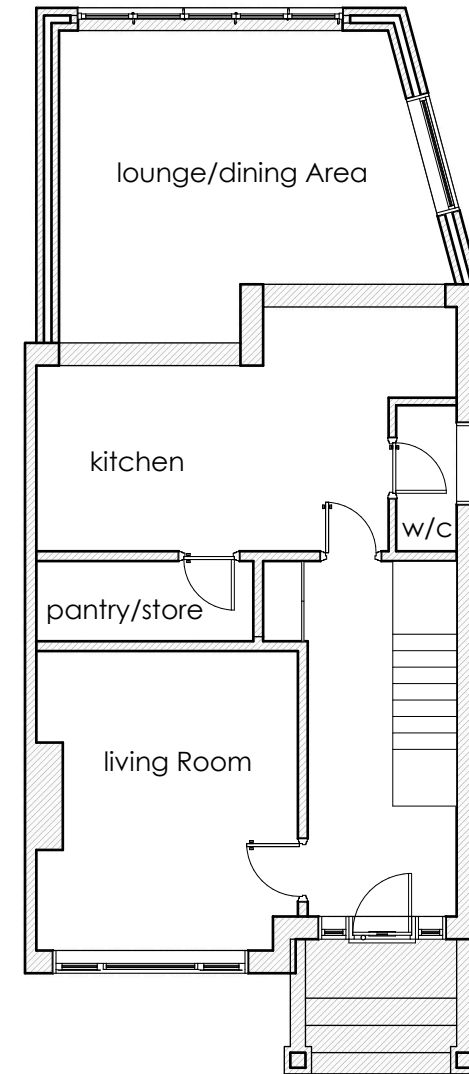

Floorplans Existing/Proposed

Rear Single Storey Extension

Planning Application ref
.....

Jason Pryor
57 Downland Ave,
Southwick,
West Sussex,
BN42 4RL

B.01 - Block/Roofplan
B.02 - Elevations Existing
B.03 - Elevations Proposed
B.04 - Floorplans Existing/Proposed
B.05 - Perspective Images Existing
B.06 - Perspective Images Proposed

Created: 26 12 25
Modified: 13 01 26
Drawn By: S.W.
simon_walder@yahoo.co.uk