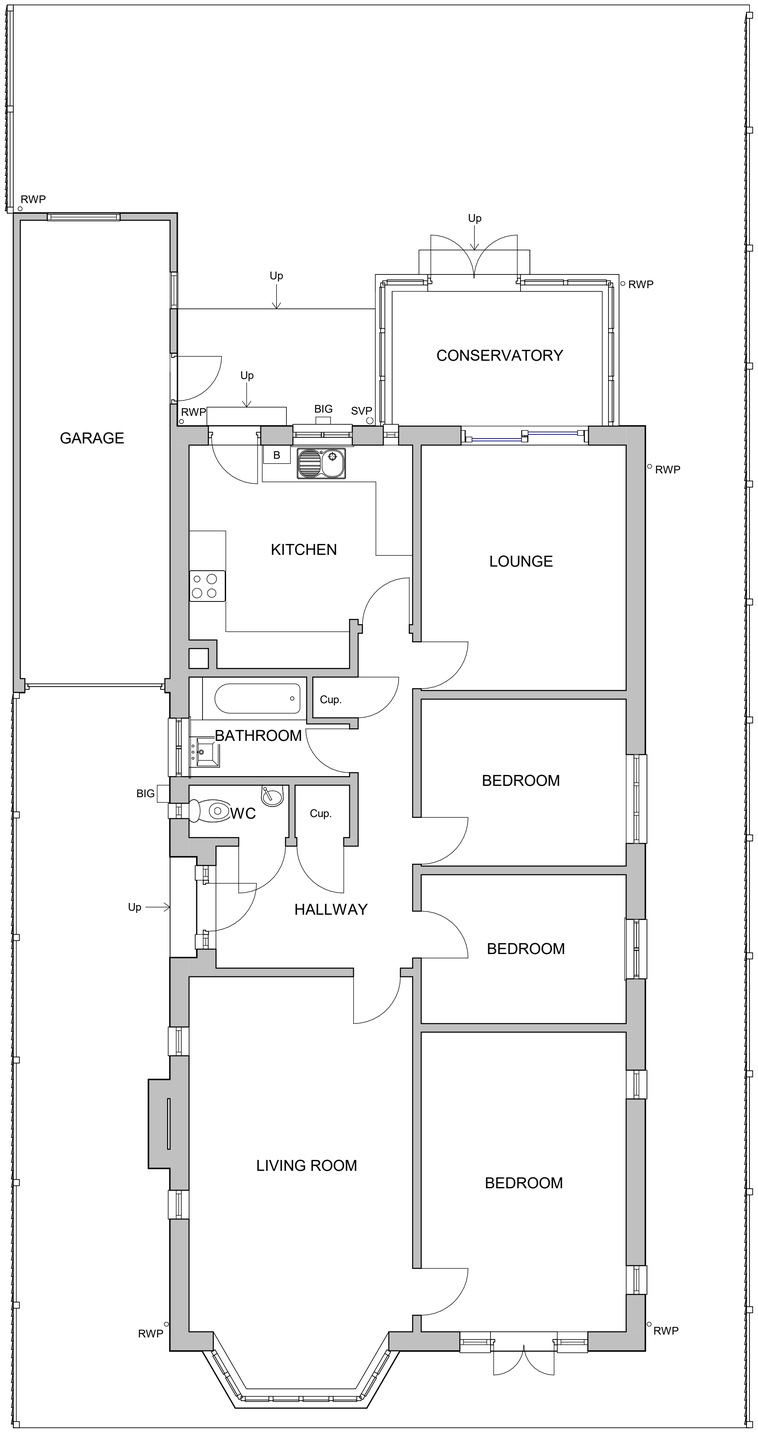

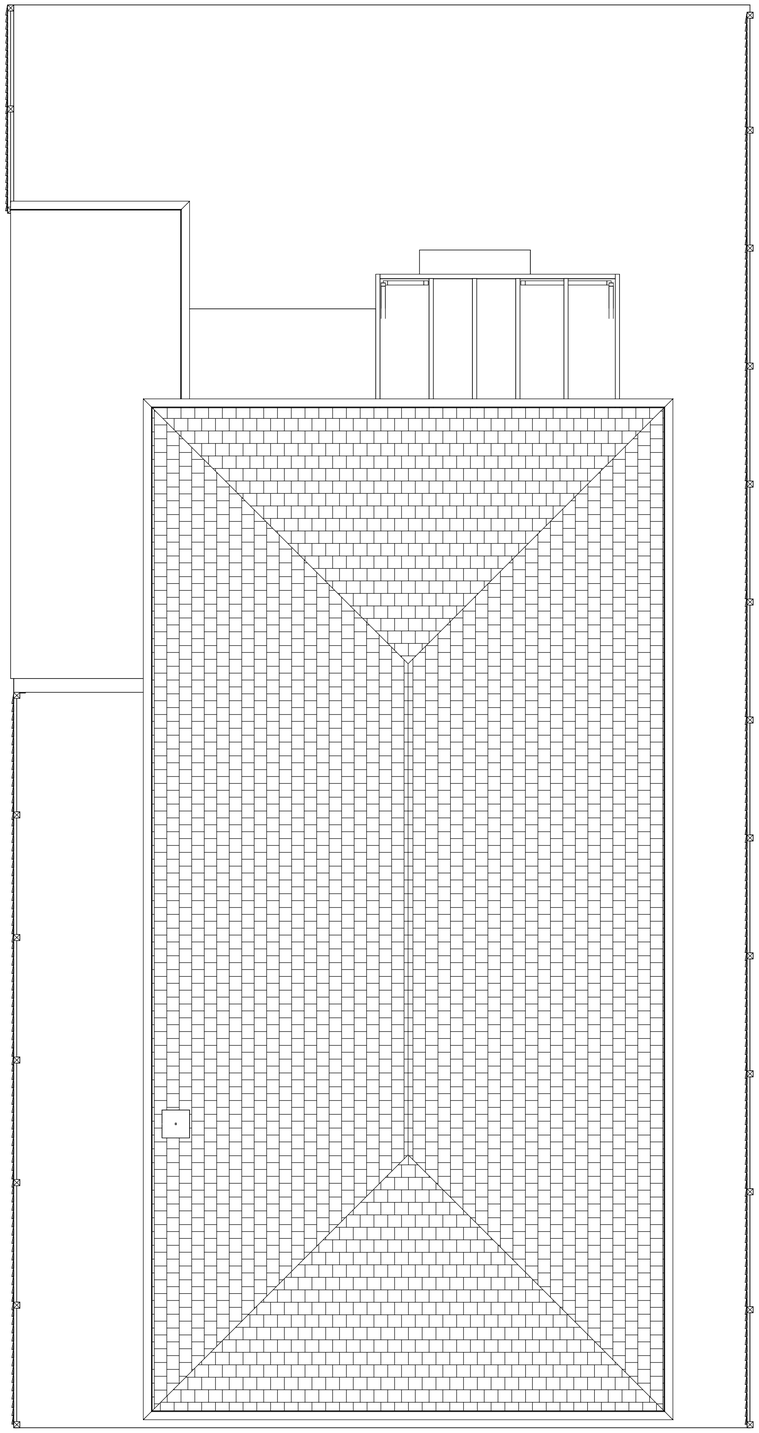

1 Existing Ground Floor Plan
1 : 50

2 Existing Roof Plan
1 : 50

North

0 5 m

REV.	DATE	DESCRIPTION

Coastline ARCHITECTS
Contact
01903 357 047
info@coastlinearchitects.com
www.coastlinearchitects.com

CLIENT
Mr & Mrs Atkins

SITE ADDRESS
21 Bury Drive
Goring-by-Sea BN12 4XB

PROJECT TITLE
Proposed single storey rear extension & internal alterations

DRAWING TITLE
EXISTING FLOOR PLANS

STATUS
Planning

DATE
17/03/2025

DRAWN BY
EL

SCALE
1 : 50 @A1

DRAWING NO.
A-E-101