

1 Existing North Elevation
1 : 50

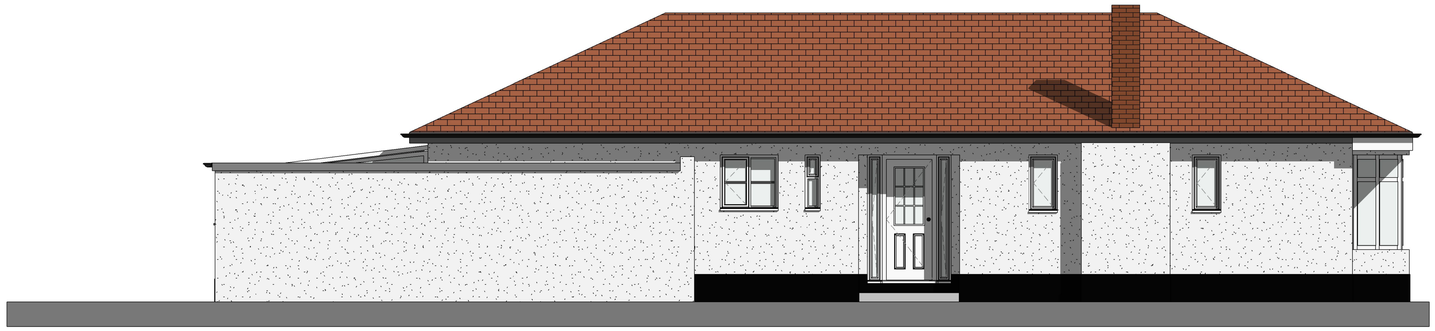

2 Existing East Elevation
1 : 50



3 Existing South Elevation
1 : 50



4 Existing West Elevation
1 : 50



5 3D View 1



6 3D View 2

0 5 m

REV	DATE	DESCRIPTION

Coastline ARCHITECTS

Contact
01903 357 047
info@coastlinearchitects.com
www.coastlinearchitects.com

CLIENT
Mr & Mrs Atkins

SITE ADDRESS
21 Bury Drive
Goring-by-Sea BN12 4XB

PROJECT TITLE
Proposed single storey rear extension & internal alterations

DRAWING TITLE
EXISTING ELEVATIONS

STATUS
Planning

DATE 17/03/2025 DRAWN BY EL

SCALE 1 : 50 @A1

DRAWING NO. A-E-102