Submission 3.0

Change in plot layout

Sheet 3

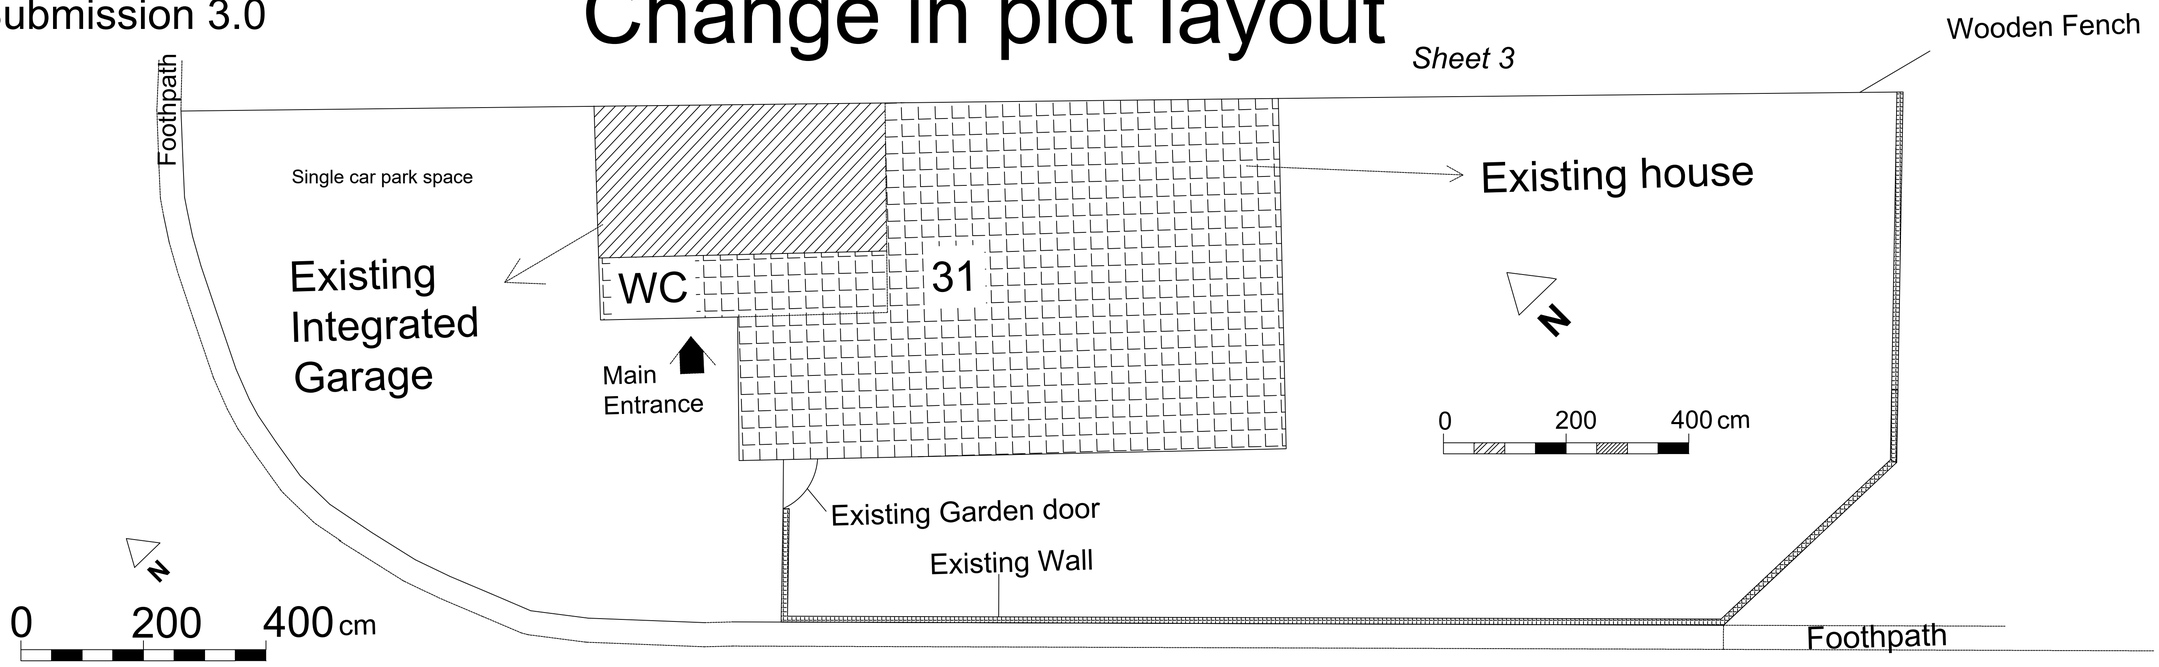

Figure: Existing site boundary and building

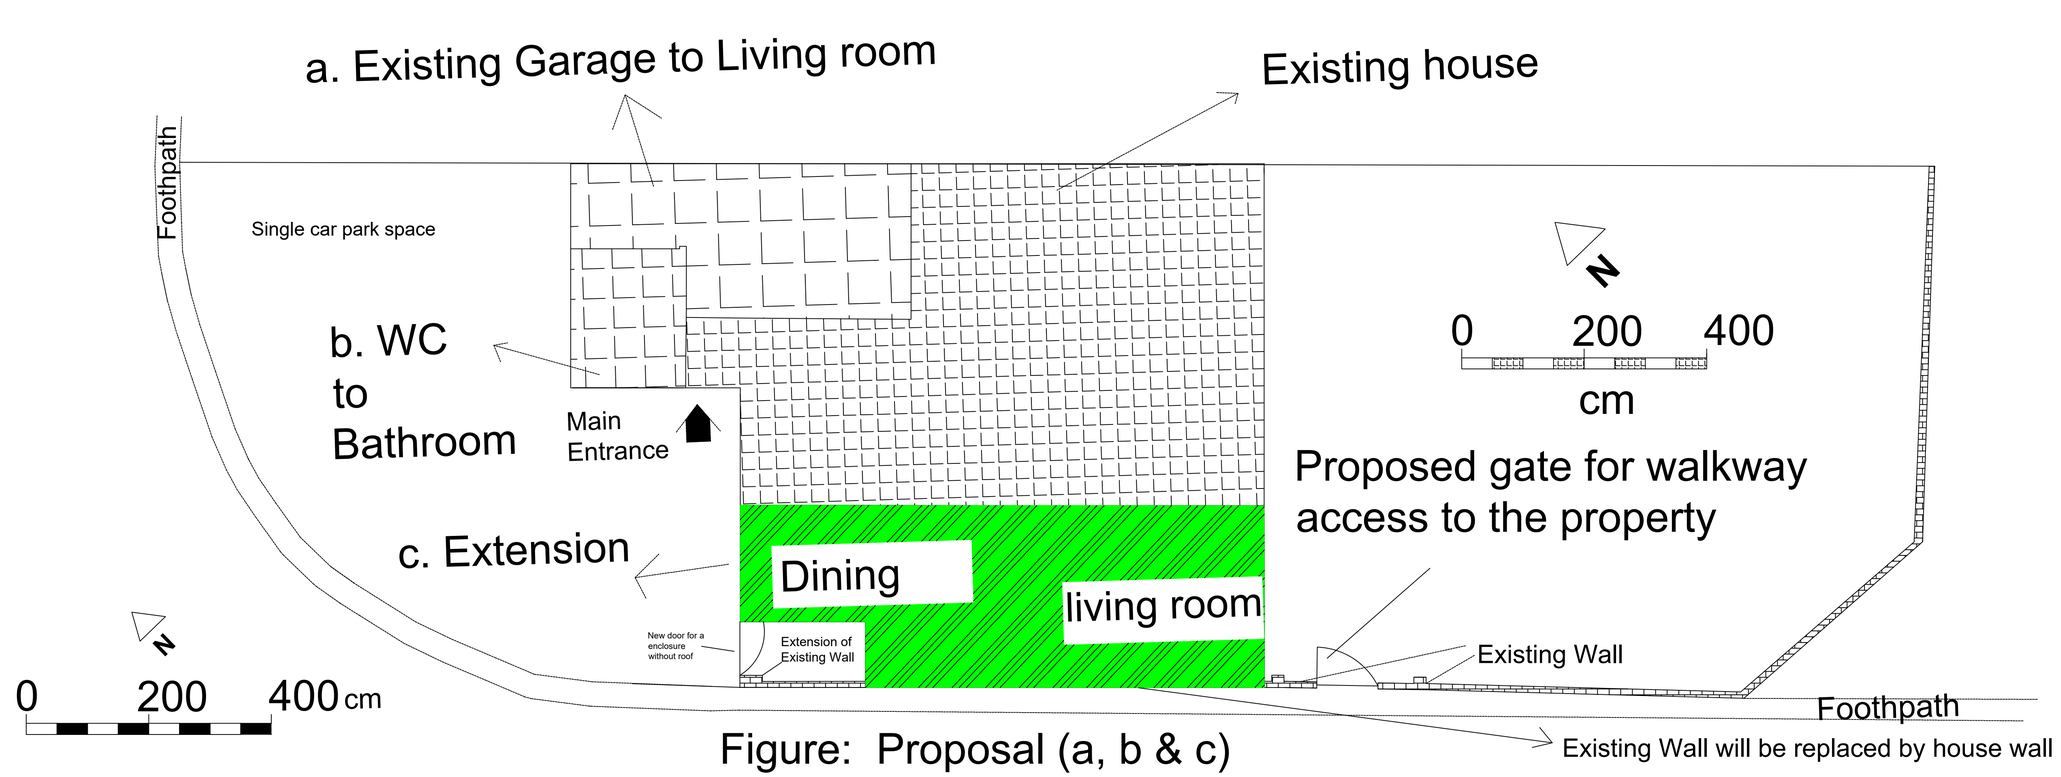

Figure: Proposal (a, b & c)

31, Burrell Avenue, BN15 8QB

Sheet Size A1; Scale 1:50 for all figures