Proposed *Sheet 6*

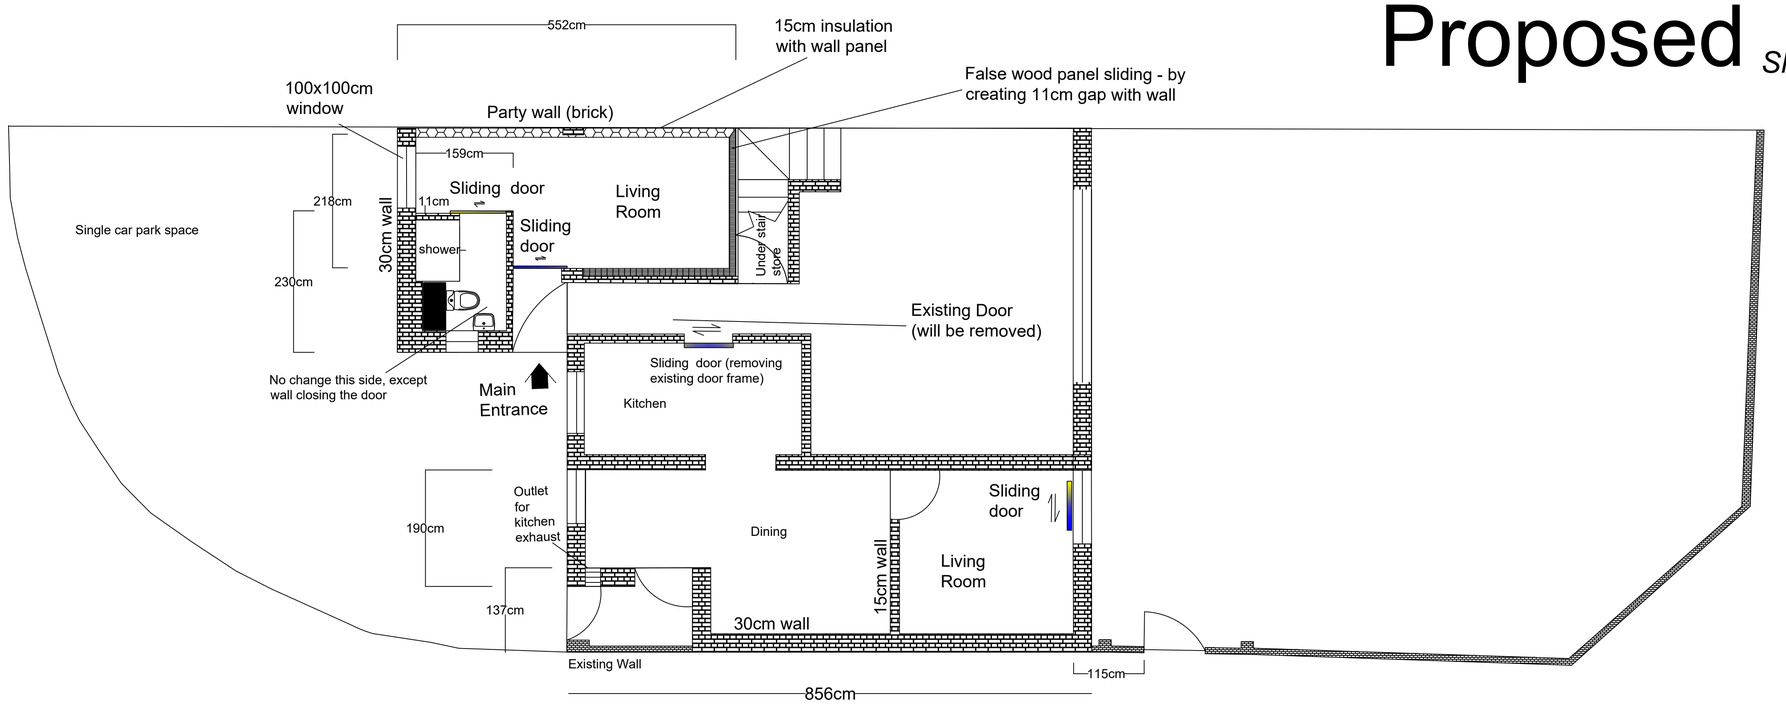

Figure: Future Ground Floor Plan

Figure: 1st Floor Plan (No change in proposed design but shows extension roof)

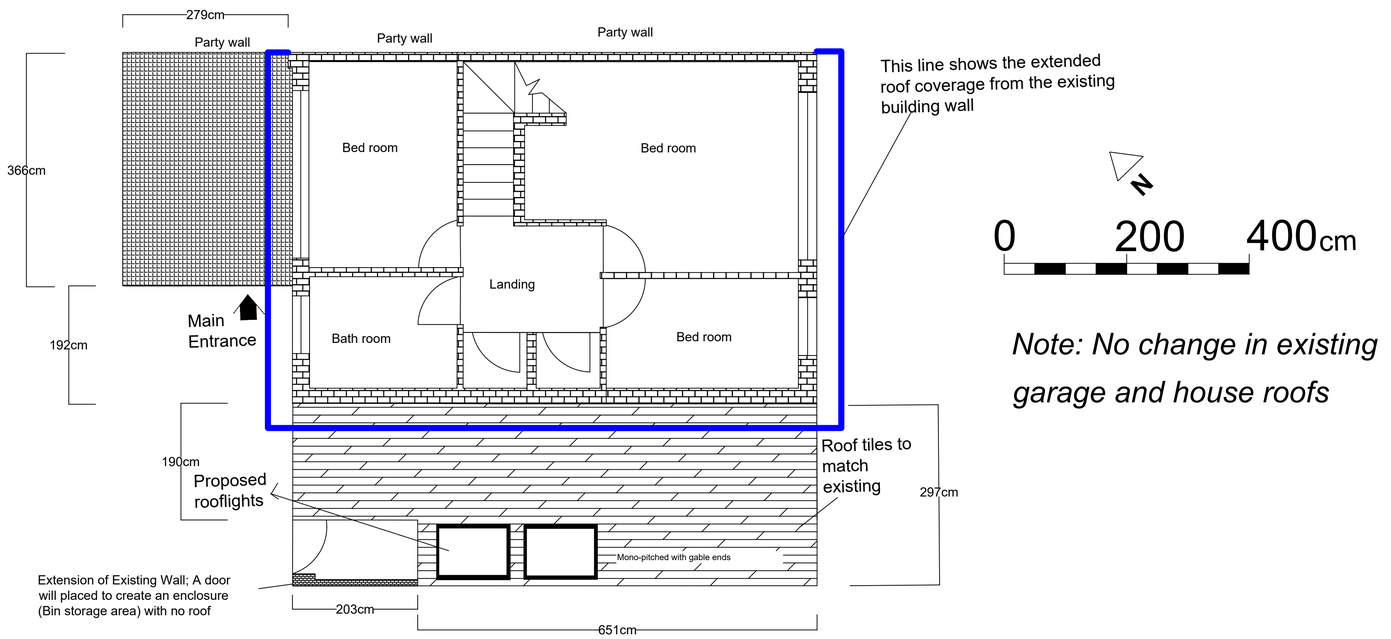

Note: No change in existing garage and house roofs