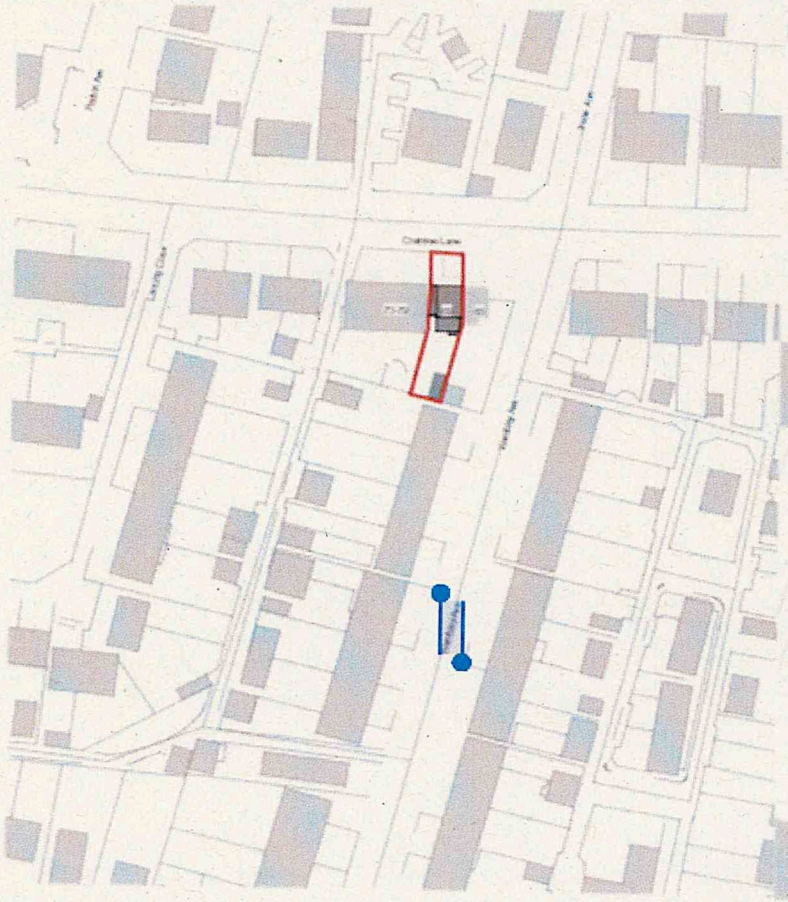

Existing Site Plan
1 : 1250



Proposed Block Plan
1 : 500

Revisions

No.	Description	Date	By
1	PLANNING	[illegible]	MS

Notes:

GENERAL NOTES

All dimensions & levels are preliminary and approximate and subject to utilities search, legal boundaries and detailed layouts/ design development through consultation.

Dimensions are to be checked on site by contractor & sub contractors prior to commencement of work, any discrepancies are to be highlighted immediately to the architects.

Ownership Boundary
Existing Buildings
69 Crabtree Lane

Scale 1 to 1250
0 12.5 25 62.5 M

Scale 1 to 500
0 5 10 25 M

Scale: As indicated @ A3

Project No.	Project Name:
207	Crabtree Lane

Drawing No.	Drawing Name:
01001	Existing Location Plan & Proposed Block Plan

Revision:	Suitability Description:	Project Issue Date:
P1	INFORMATION	JUNE 21

Drawn: MS Checked: GF Orig Paper Size: A3

FRESH | Architects

T 07703682107 | 07393913140
info@freshearchitects.co.uk | www.freshearchitects.co.uk

Use figured dimensions only. All levels and dimensions to be checked. This drawing is to be read in conjunction with all other relevant drawings and specifications.

© FRESH Architects Ltd. All rights reserved