DATE	29 DEC 2016
PLAN	AWDM/1/23/16

ADUR & WORTHING
PLANNING SERVICES

Copyright of:
BLW
Architectural & Planning Services
15 West Street
Shoreham By Sea
West Sussex
BN43 5WF
01273 441009
07856899101
e-mail: penw@pjwarchitectural.co.uk
website: pjwarchitectural.co.uk

Project:
Proposed works at:
69 Greenway Crescent
Shoreham

Title:

Client:

Scale:
1:500, 1:1250 @ A3 paper size

Date: 16.12.2016 Drawn: BLW

Drg. No. 05 Revn

Note: All dimensions to be checked on site.

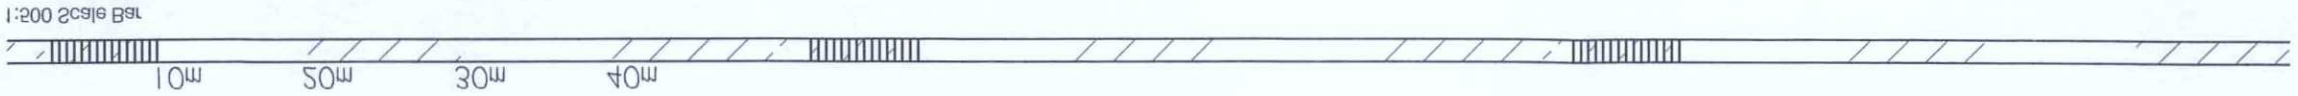

BLOCK PLAN 1:500

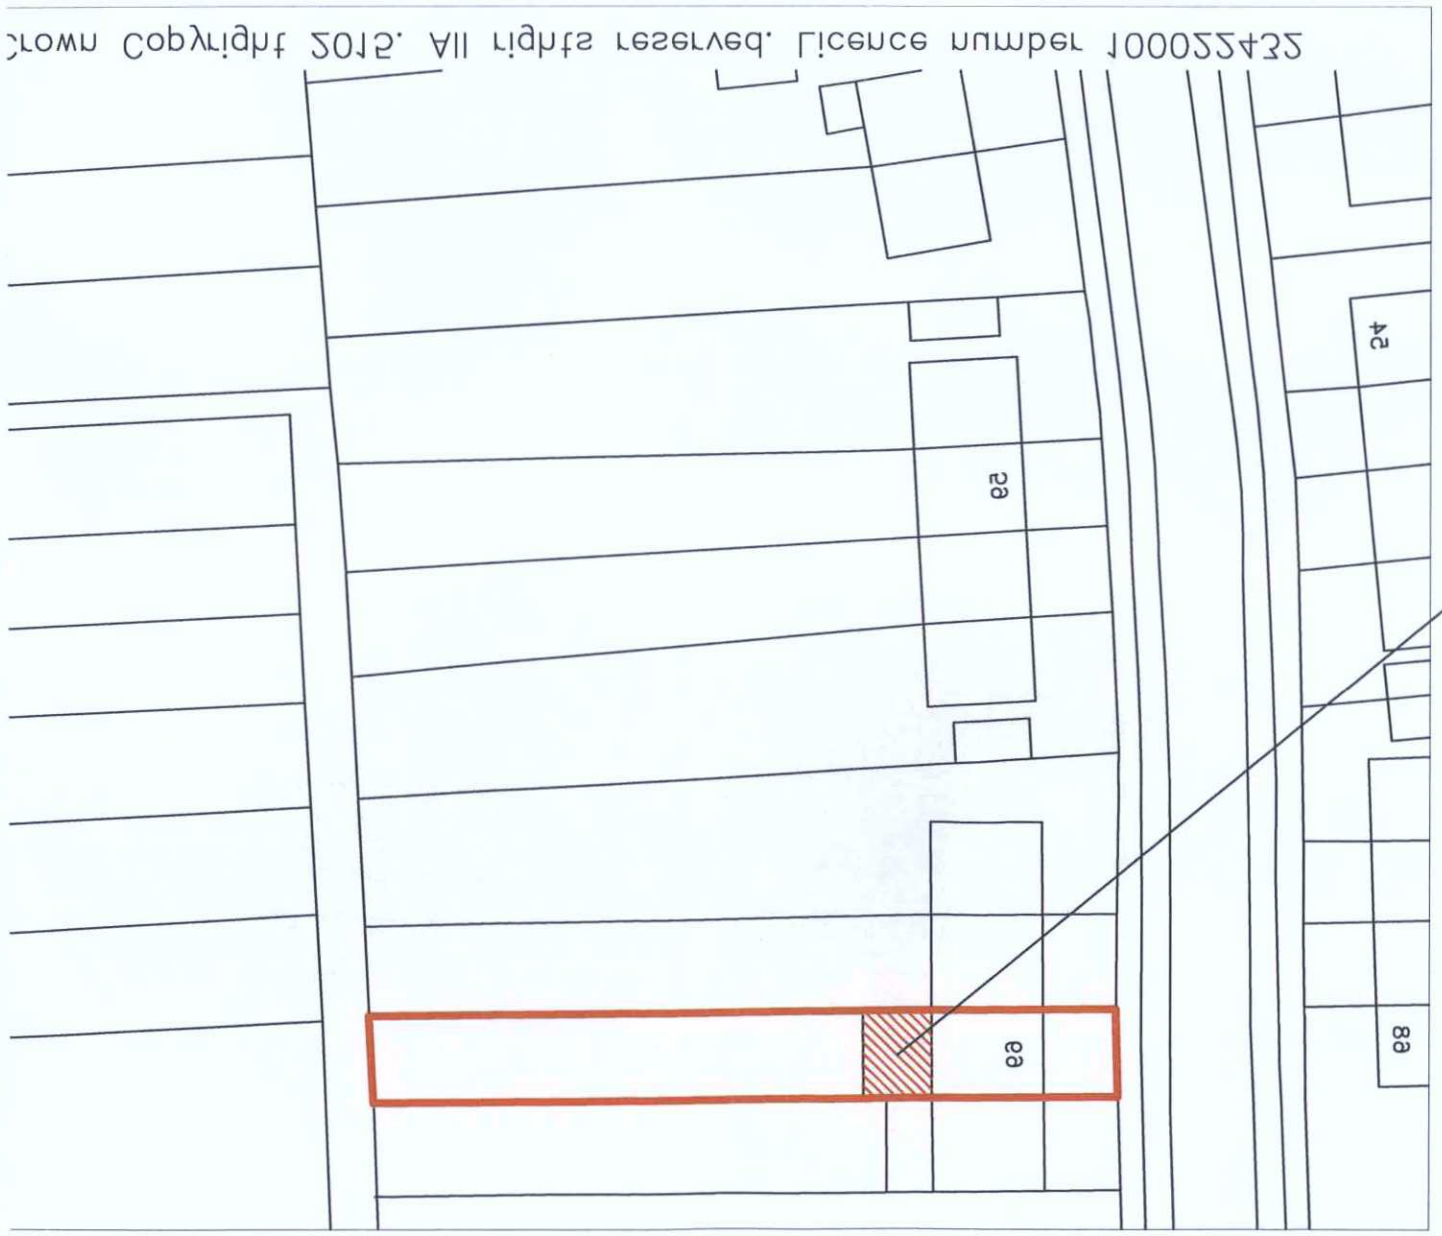

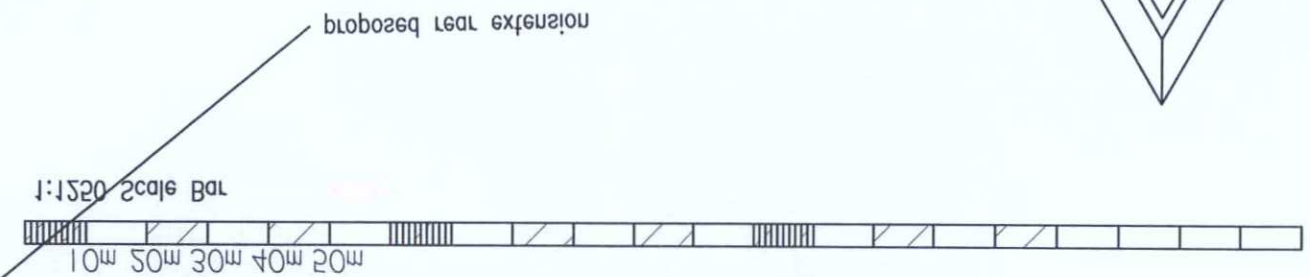

Location PLAN 1:1250

