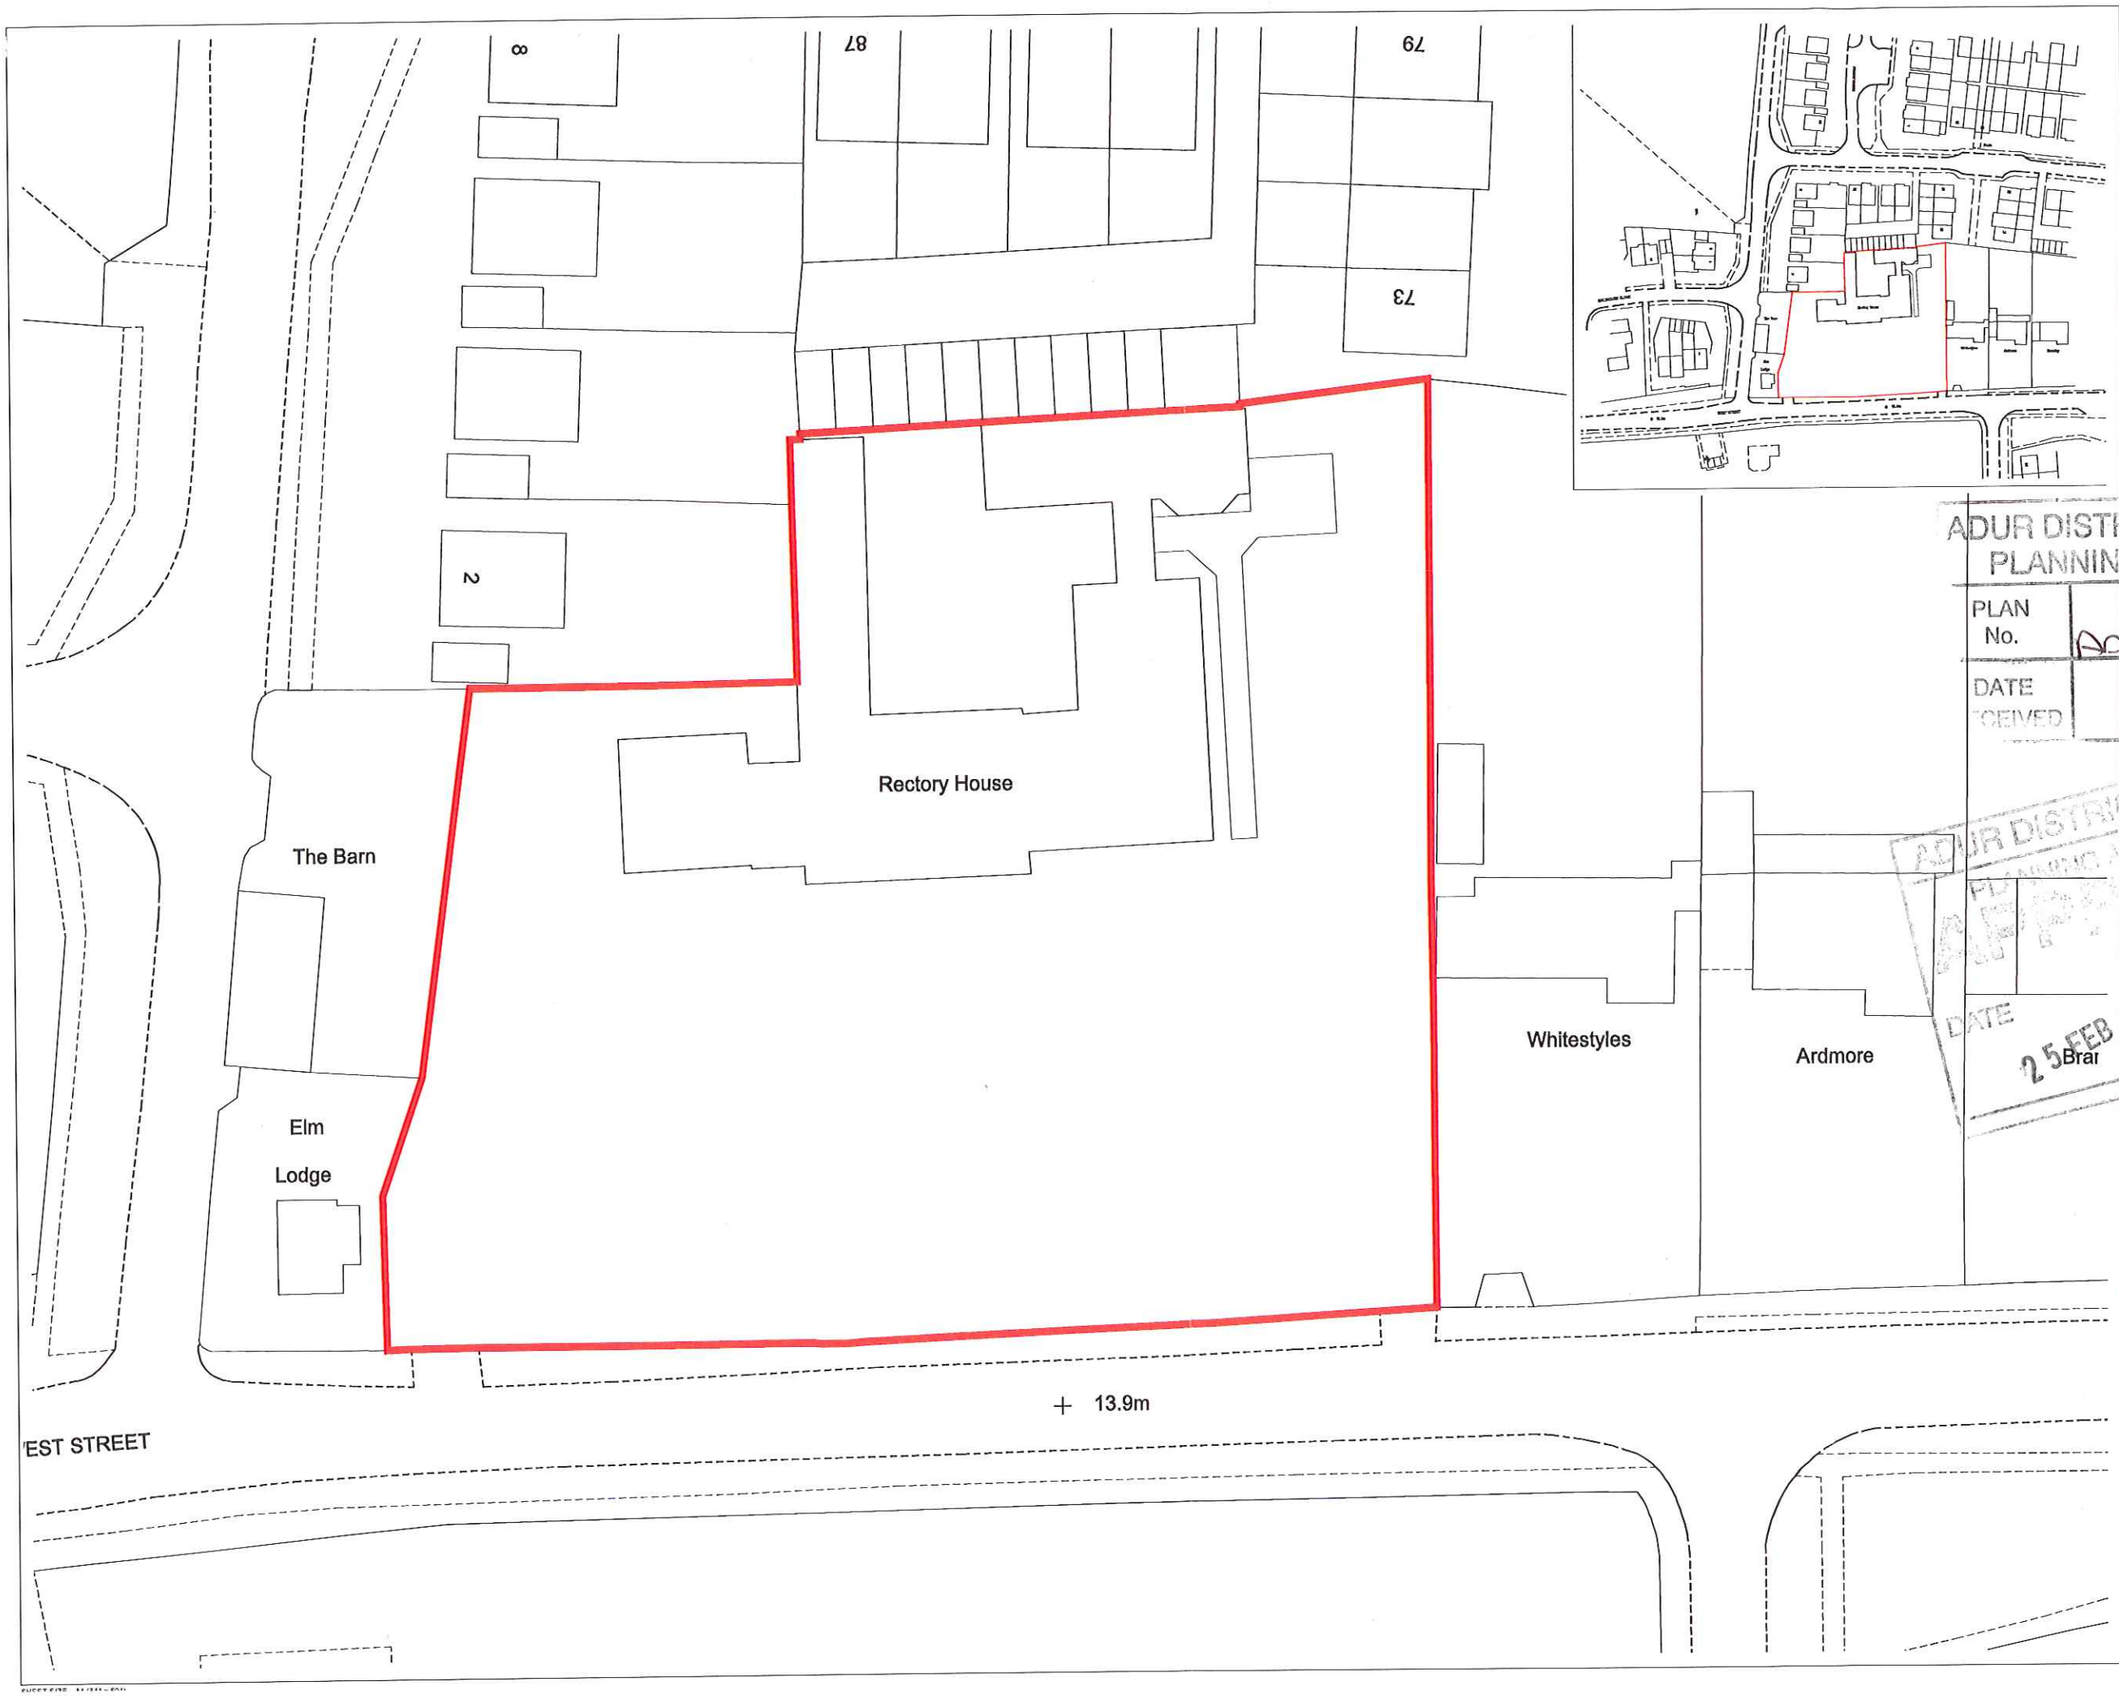

Notes:
1. All dimensions to be checked on site.
2. Do not scale from this drawing.
3. Errors & Omissions to be reported to the Design Manager.
4. No alterations instructions to be acted upon without written consent of Design Manager.

ADUR DISTRICT COUNCIL
PLANNING DIVISION
PLAN No. Ad0433/09
DATE RECEIVED 05 JAN 2010

ADUR DISTRICT COUNCIL
PLANNING APPLICATION
DATE 25 FEB 2010

Rev	Description	Date	Revised By

AMENDMENT RECORD

CARING HOMES GROUP

Office Of Origin
Bradbury House
830 The Crescent
Colchester Business Park
Colchester, CO4 9YQ
Tel: 01206 224 100
Fax: 01206 224 194

Site/Project
RECTORY HOUSE
SOMPTING - WEST SUSSEX

Drawing Title
SITE LOCATION PLAN
& BLOCK PLAN

Scales:	1:200 1:1250		
Design Manager	Quinton Stenson		
Tel. No.	01206 224 100		
Drawn:	QST	Date:	27.10.09
Checked:	QST	Date:	
Approved for Issue:	QST	Date:	
Cad File No.			
Issue:	PLANNING		
Project ID:	09-052		
Drawing No:	AL-001	Revision	

For Reprographic Purposes This Line Is To Equal 50mm On The Original Drawing