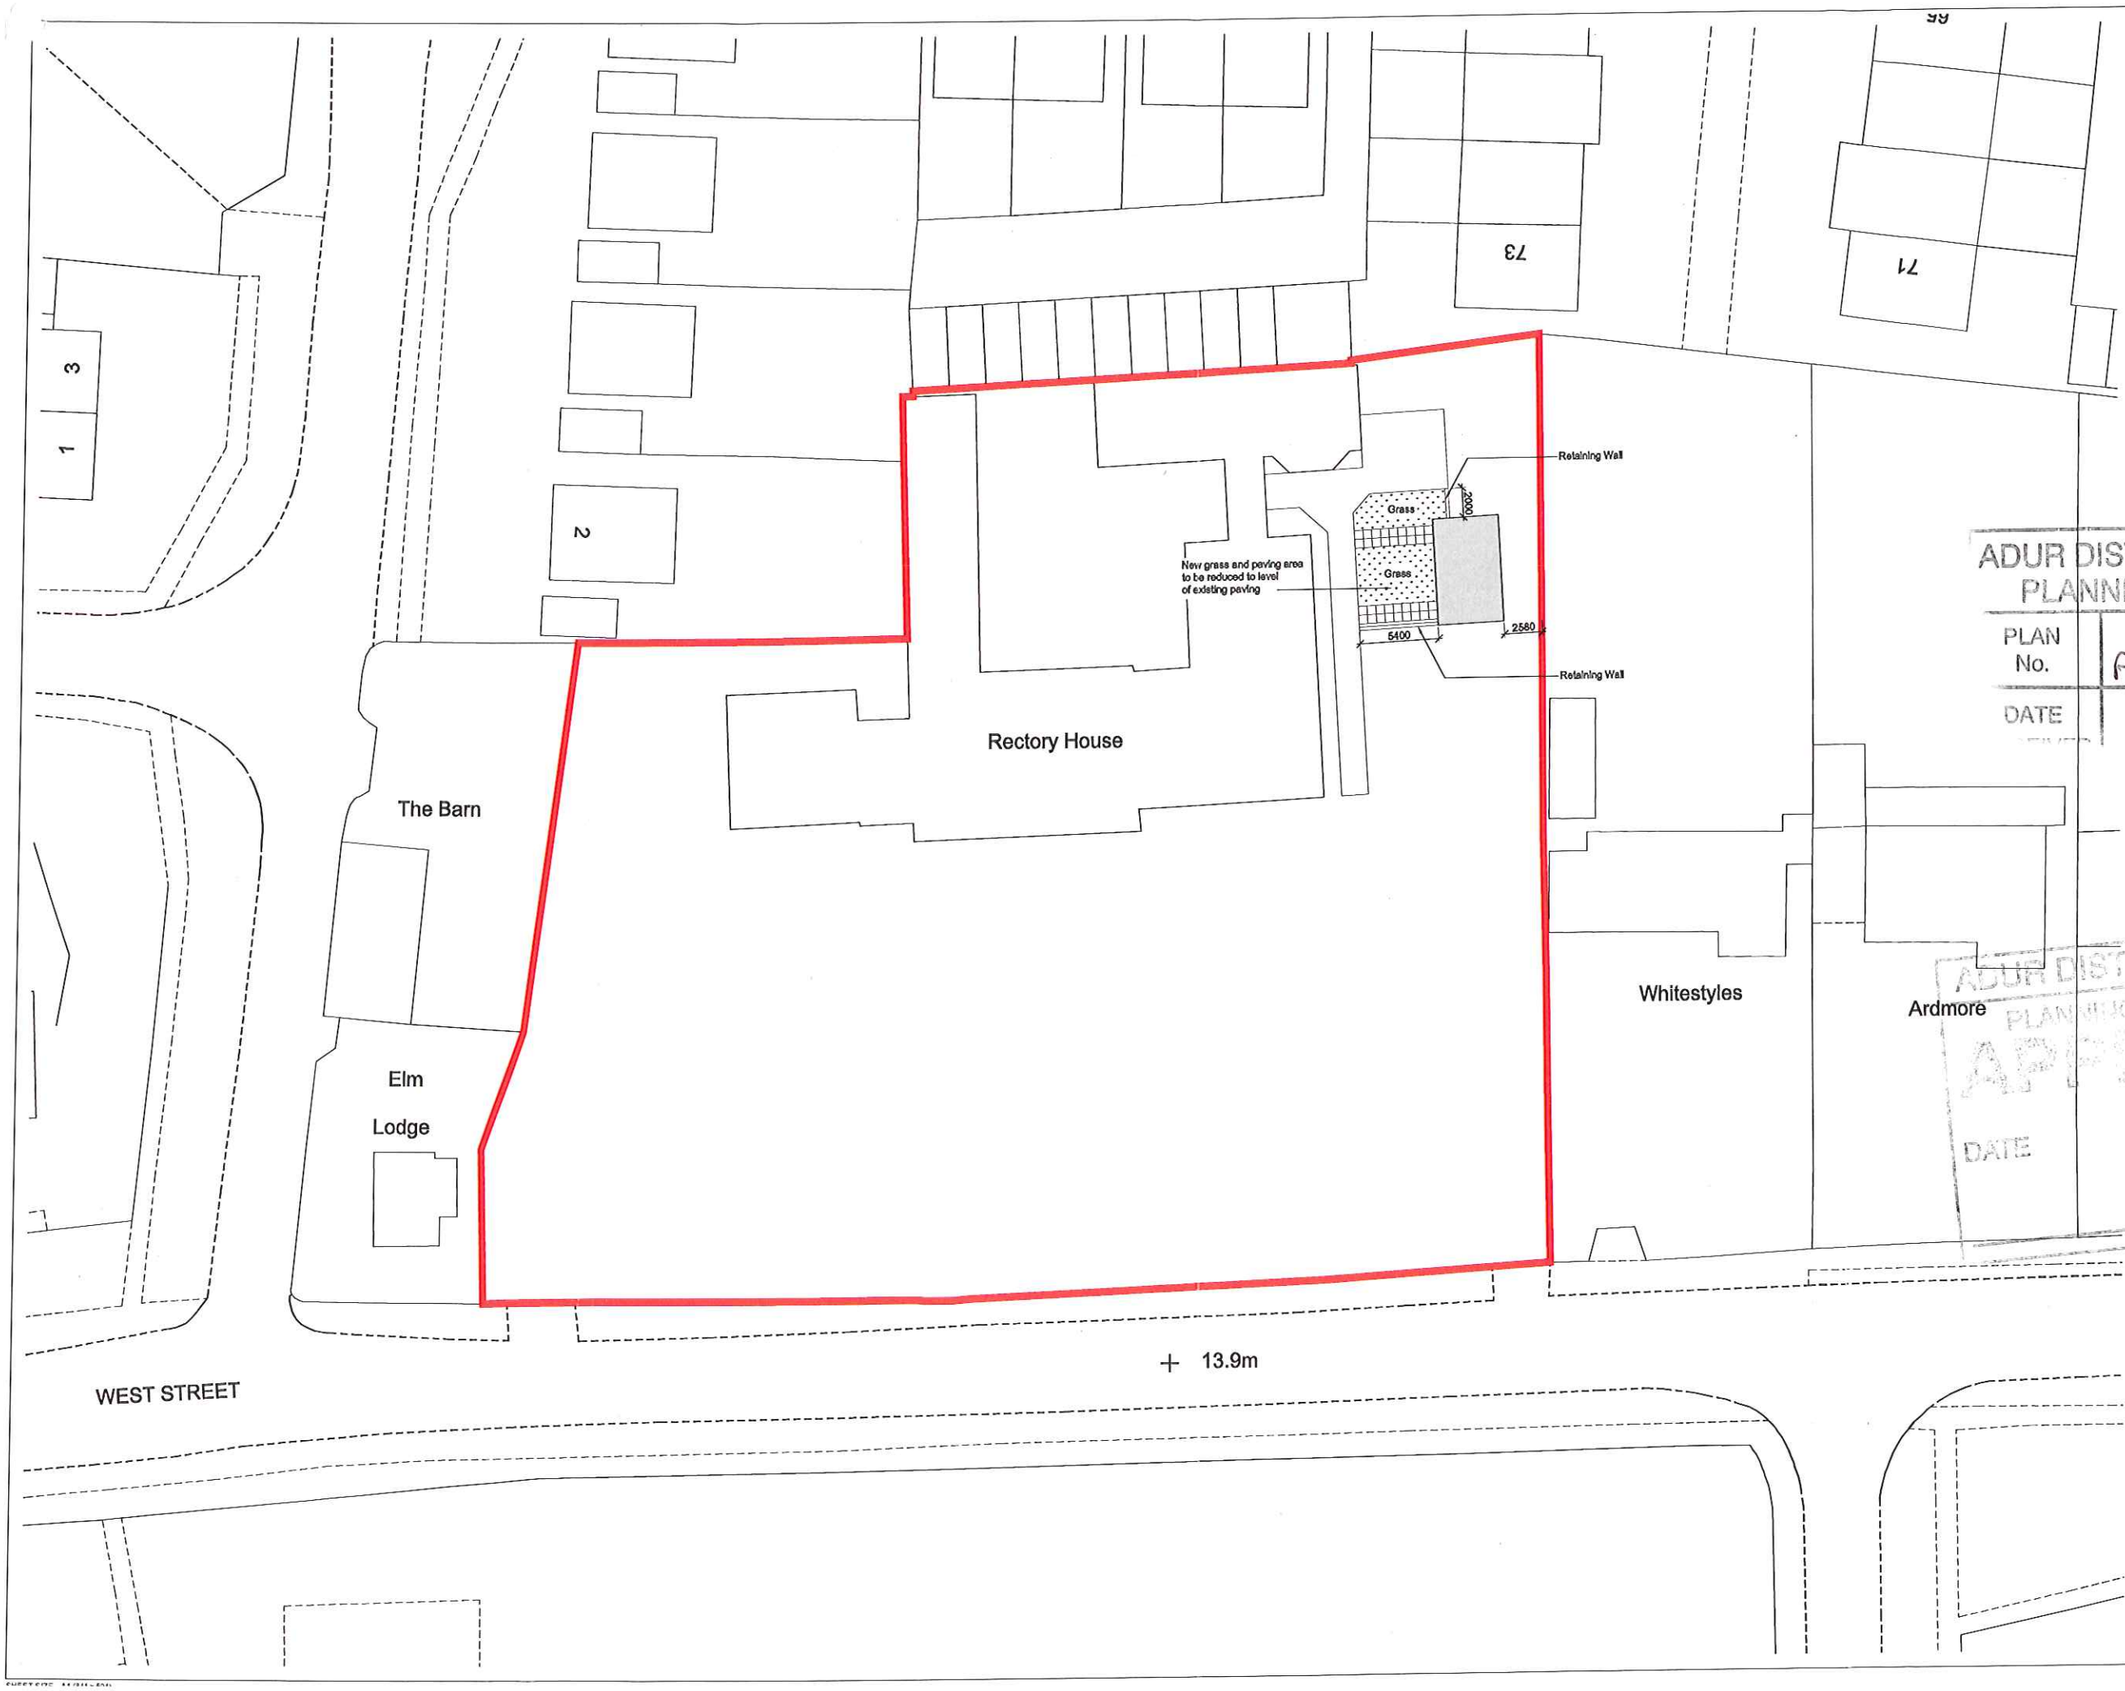

Notes:
1. All dimensions to be checked on site.
2. Do not scale from this drawing.
3. Errors & Omissions to be reported to the Design Manager.
4. No alterations instructions to be acted upon without written consent of Design Manager.

ADUR DISTRICT COUNCIL
PLANNING DIVISION
PLAN No. A0d0655109
DATE 04 JAN 2010

Rev	Description	Date	Revised By
	AMENDMENT RECORD		

CARING HOMES GROUP

Office Of Origin
Bradbury House
830 The Crescent
Colchester Business Park
Colchester, CO4 9YQ
Tel: 01206 224 100
Fax: 01206 224 194

Site/Project
RECTORY HOUSE
SOMPTING - WEST SUSSEX

Drawing Title
PROPOSED SITE PLAN

Scales: 1:200
Design Manager: Quinton Stenson
Tel. No. 01206 224 100
Drawn: QST Date: 27.10.09
Checked: QST Date:
Approved for issue: QST Date:
Cad File No.
Issue: PLANNING
Project ID: 09-052
Drawing No: AL-002 Revision

For Reprographic Purposes This Line Is To Equal 80mm On The Original Drawing