N

scale bar - 1:500 @ A1

NOTES

- DO NOT SCALE OFF THIS DRAWING EXCEPT FOR PLANNING PURPOSES
- CHECK ALL DIMENSIONS ON SITE BEFORE ANY WORK IS COMMENCED
- ALL GOODS MATERIALS AND WORKMANSHIP MUST CONFORM WITH CURRENT BUILDING REGULATIONS, BRITISH STANDARDS AND CODES OF PRACTICE
- COPYRIGHT OF THIS DRAWING IS RETAINED BY THE ARCHITECT AND IT MUST NOT BE REPRODUCED WITHOUT WRITTEN CONSENT

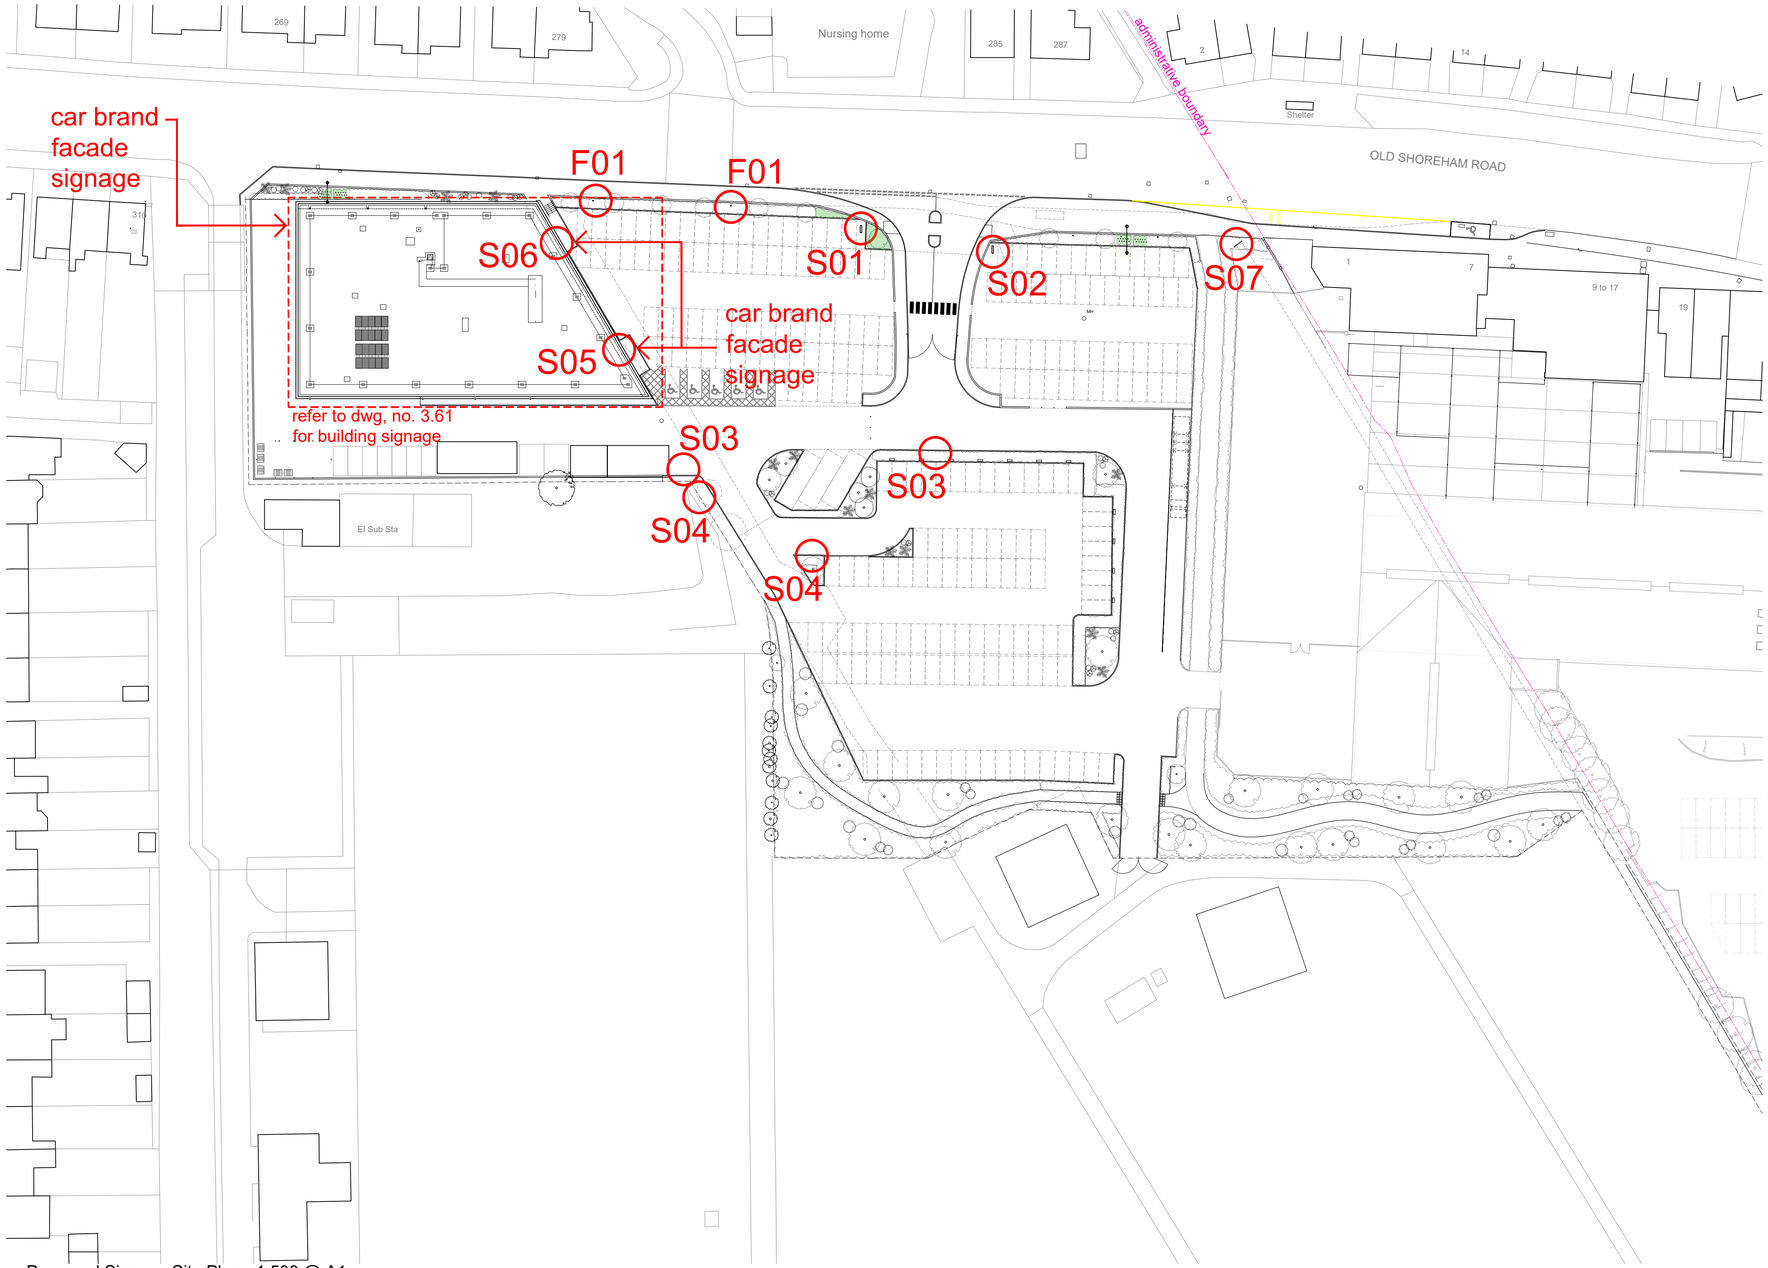

Proposed Signage Site Plan - 1:500 @ A1

REV	DATE	BY	AMENDMENT
G	20.06.25	ec	proposed flags amended
F	12.05.25	ec	branding update
E	13.09.24	ec	street totem reduced in height
D	23.08.24	ec	branding update
C	23.07.24	ec	add. signage notation added
B	19.06.24	ec	add. site signage added
A	10.06.24	ec	add. elevation of totem provided

folkes architects
The Old Forge
6 Church Street
Storrington
West Sussex
RH20 4LA
t. 01903 868629
info@folkesarchitects.co.uk

CLIENT
Tates Bro. Ltd

JOB TITLE
Proposed Development at
Eastbrook Allotments
Old Shoreham Road
Portslade
BN41 1SP

DRAWING TITLE
Proposed Car Showroom -
Site Signage Drawing

DATE	SCALE	DRAWN BY
May 2024	as indicated	ec
		CHECKED BY mf

JOB NO.	DRAWING NO.	REVISION
22025	3.60	G