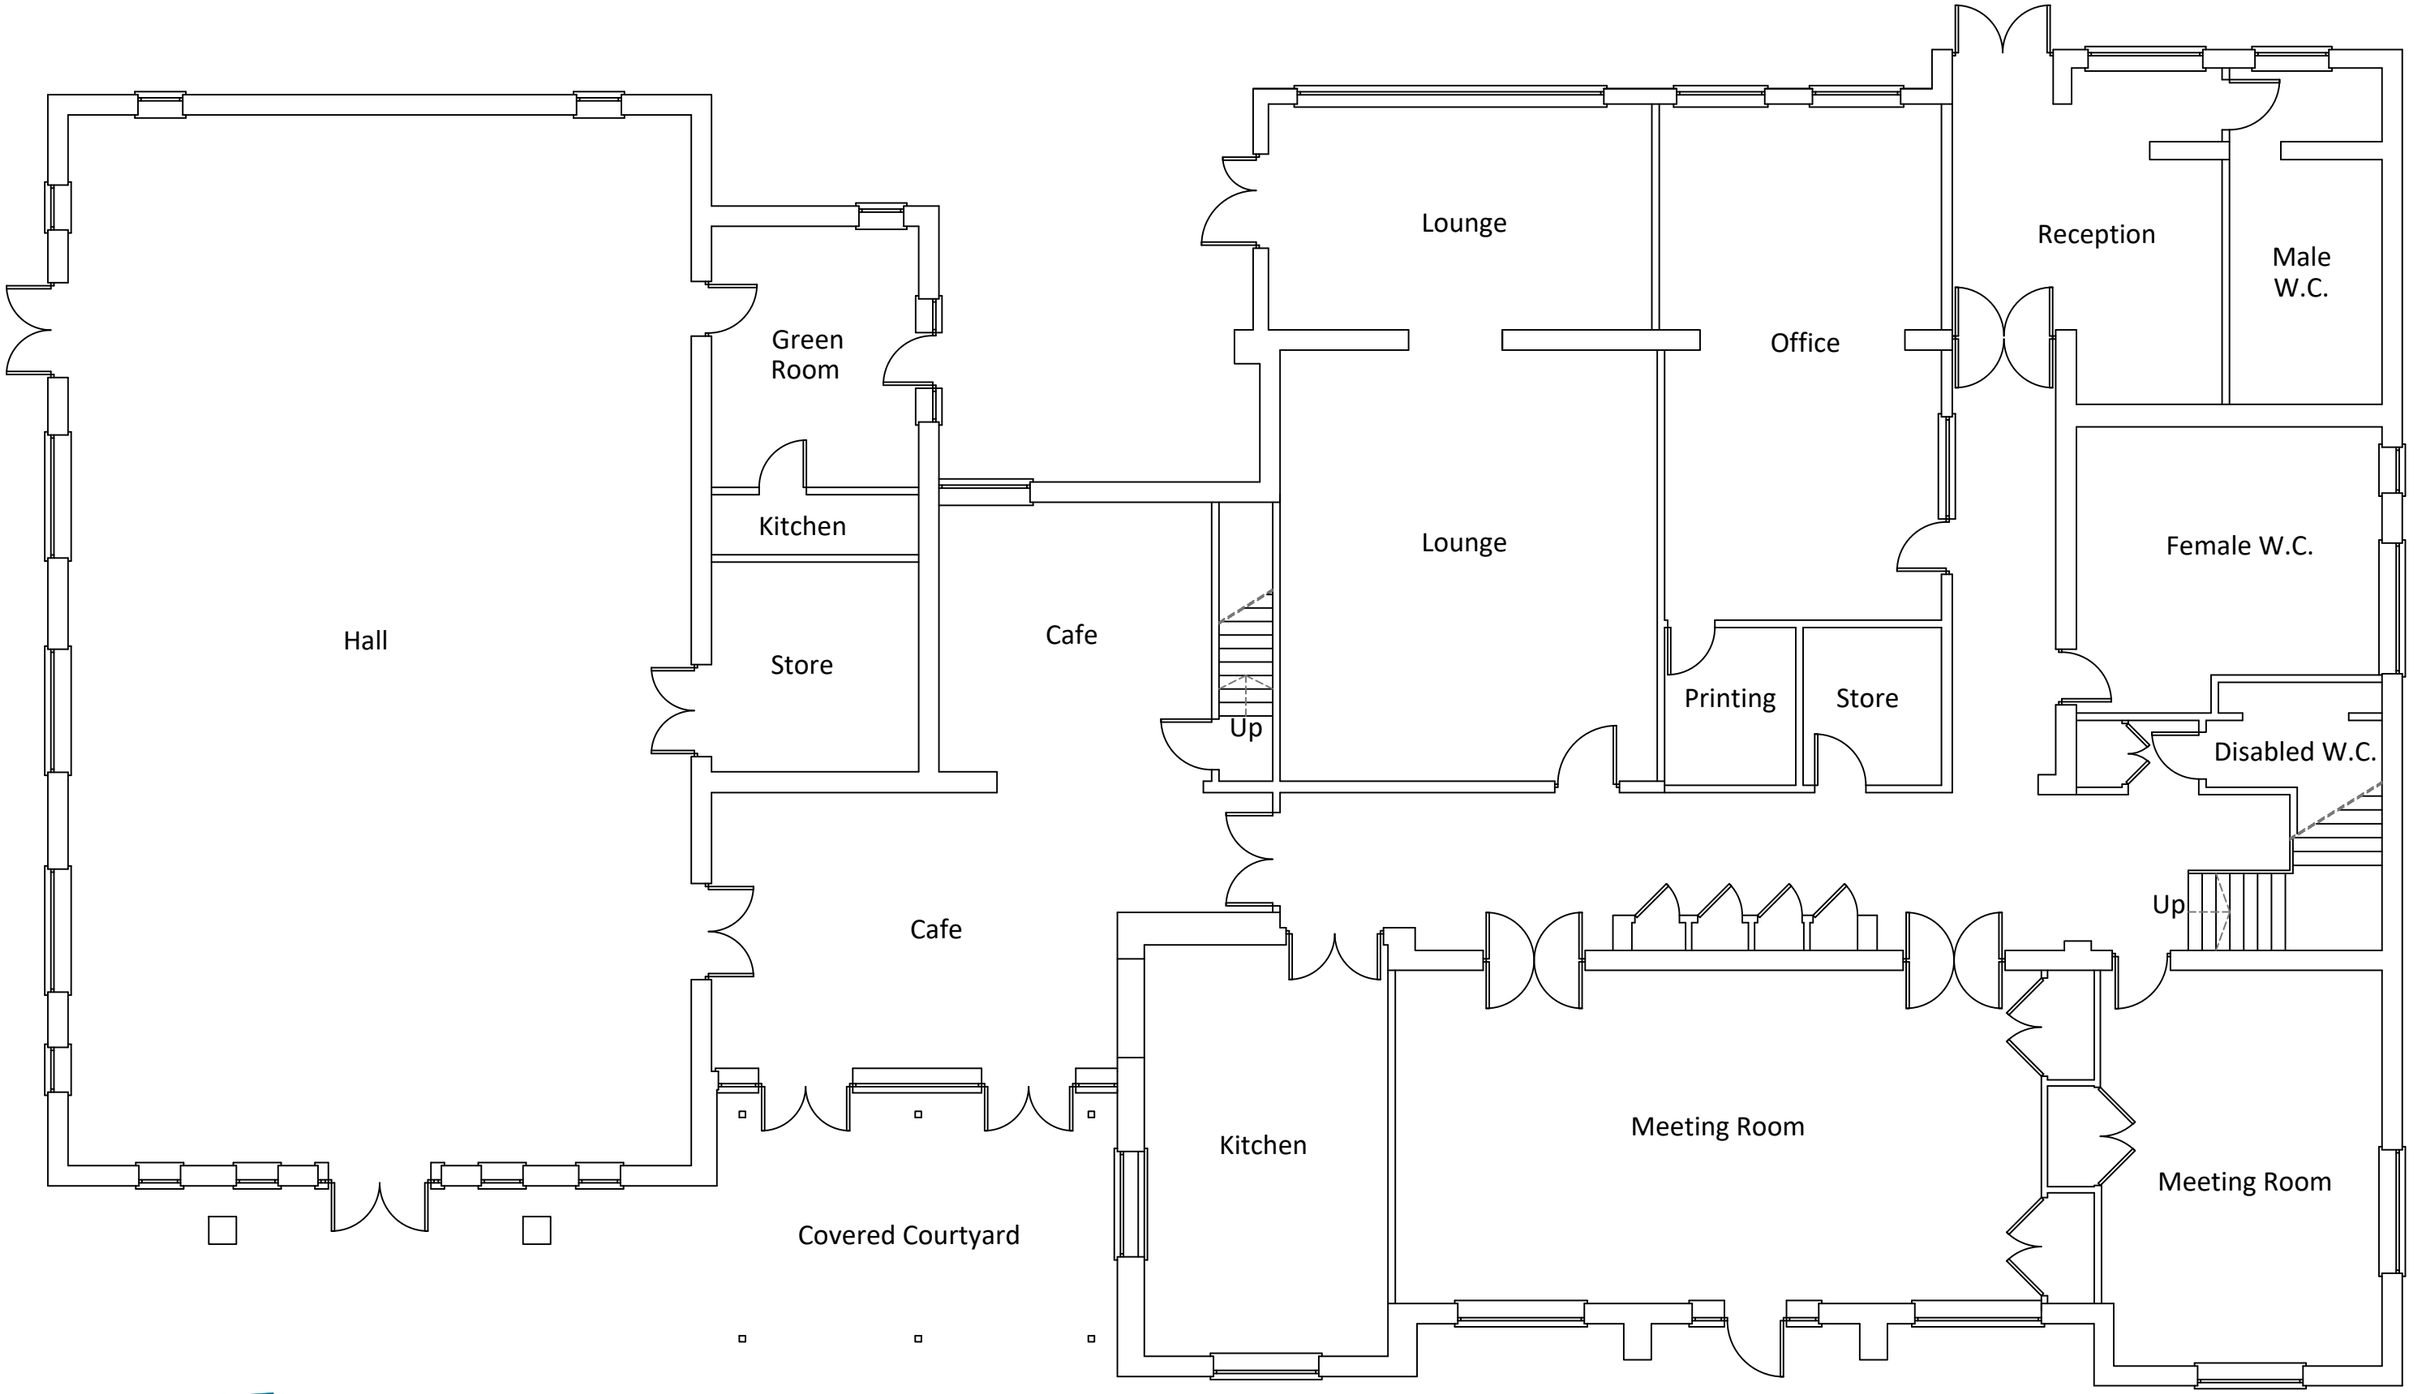


Existing Ground Floor Plan

Scale in metres 1:100

1 2 3 4 5 6 7 8 9 10

COMMERCIAL DRAWING SERVICE LTD

Mount View
Tattenham Crescent
Epsom
KT18 5NU

T 07402981208
E jack@commercialdrawing.com
W www.commercialdrawing.com

Drawing Title

Existing Ground Floor Plan

Project

Heene Community Centre
Heene Road
Worthing
BN11 4PL

Client

Heene Community Centre

Scale @ A3	Issue Date	Drawn By
1:100	22/10/2024	JT
Job No.	**Drawing No.**	**Revision**
HCC/2024	001	A

Notes

Contractors should not scale or use the dimensions shown on this drawing. Any dimensions should be verified from the contractors own measurements taken on site before any the manufacture or installation of any materials.

This drawing is the property of CDS Ltd. it should not be copied or issued without their consent.