

SHOREHAM COASTGUARD RESCUE STATION: EXISTING

EXISTING SIDE ELEVATION

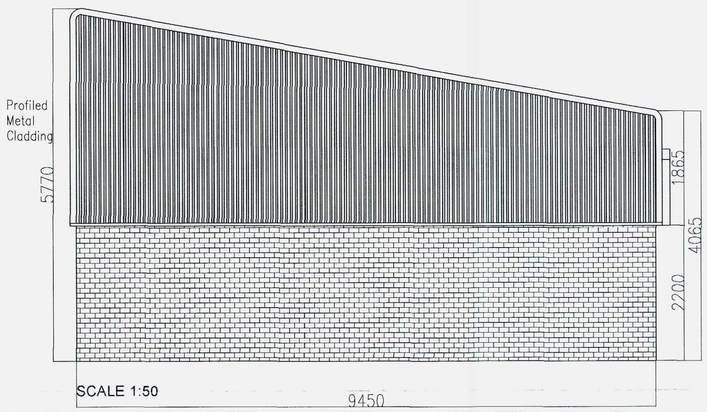


EXISTING REAR ELEVATION

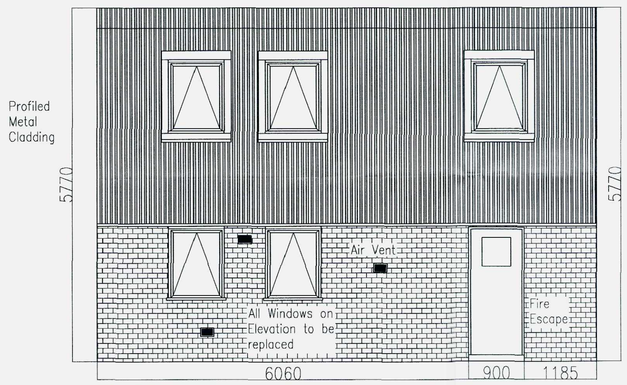


SCALE 1:50

EXISTING FRONT ELEVATION

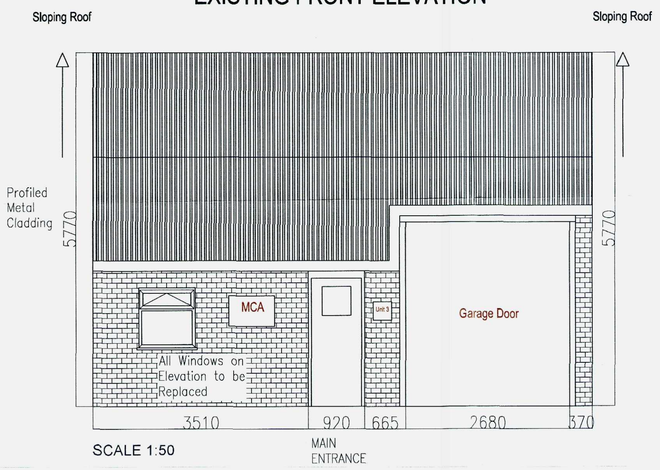


SCALE 1:50

TIMBER WINDOWS TO BE REPLACED WITH Upvc TYPE.

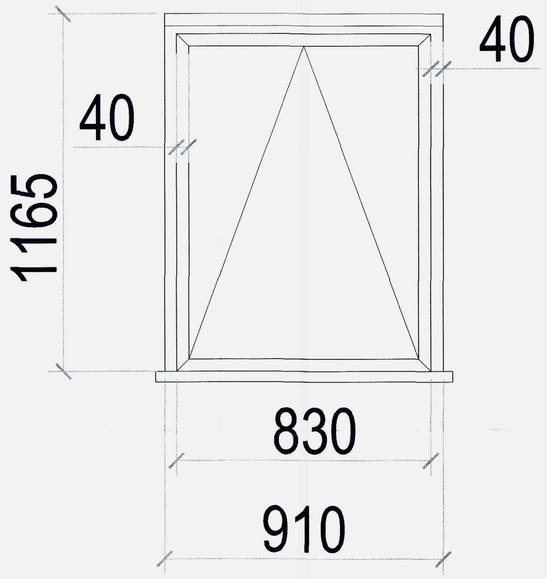

INDICATIVE DIMENSIONS OF EXISTING TIMBER WINDOWS LOCATED ON REAR ELEVATION (BRIGHTON ROAD SIDE). (TO BE REPLACED).

SCALE 1:10

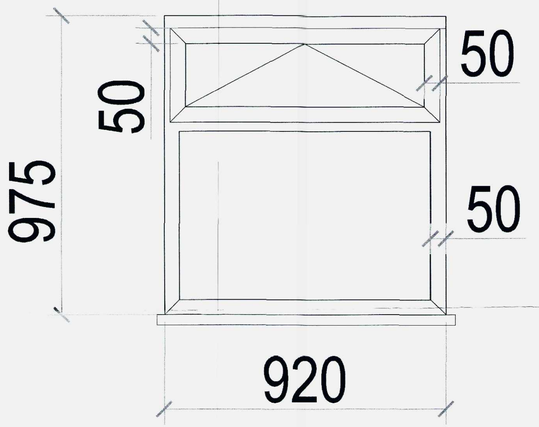


INDICATIVE DIMENSIONS OF EXISTING TIMBER WINDOW LOLCATED ON FRONT ELEVATION. (TO BE REPLACED).

SCALE 1:10


EXISTING FLOORPLANS

GROUND FLOOR

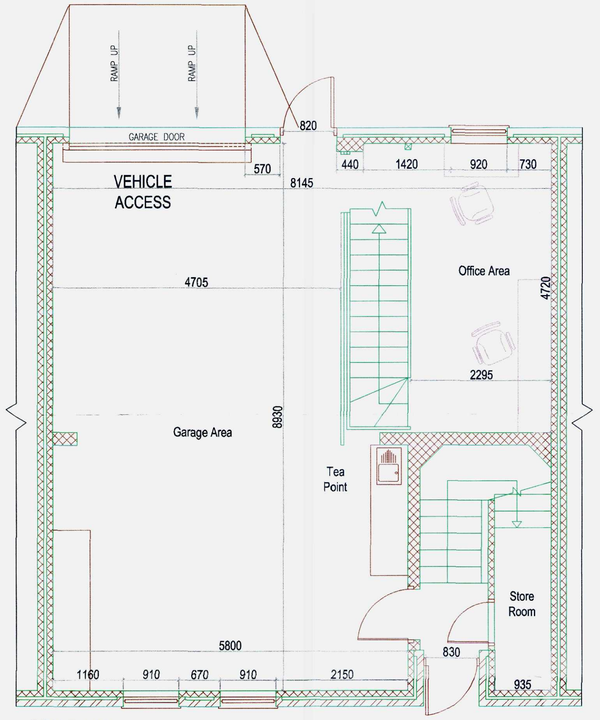

SCALE 1:50

FIRST FLOOR

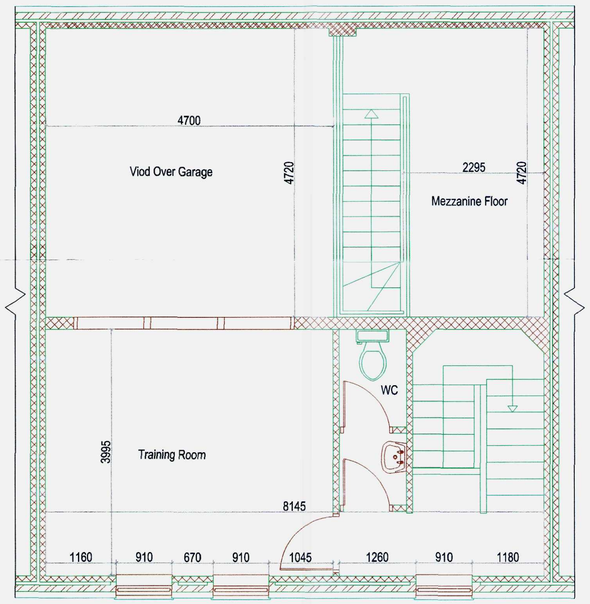

SCALE 1:50

SCALES AS STATED - ORIGINAL PAPER SIZE A1

ADUR & WORTHING PLANNING SERVICES

PLAN	AWDM/ 1531/13.
DATE VALID	06 JAN 2014

NOTES:

1. SCALED DIMENSIONS MUST NOT BE TAKEN FROM THIS DRAWING.
2. THIS DRAWING MUST BE READ IN CONJUNCTION WITH ALL RELEVANT DRAWINGS, DOCUMENTS & INFORMATION.
3. ANY DISCREPANCY ON THIS DRAWING MUST BE REFERRED TO THE DESIGNER & CLARIFICATION OBTAINED BEFORE COMMENCEMENT OF WORK.
4. ALL DIMENSIONS MUST BE CHECKED ON SITE BEFORE THE COMMENCEMENT OF WORK OR THE PREPARATION OF SPECIALIST DRAWING.





Rev	Date	Description	By	Chk	App
0	24/10/13	PLANNING APPLICATION DRAWINGS FOR ISSUE	DW	RJ	DM

PLANNING ISSUE

PARSONS BRINCKERHOFF
125 YEARS
Queen Victoria House
Redland Hill, Redland
Bristol BS6 6US
Tel: 44-(0)117-933-9300
Fax: 44-(0)117-933-9253

Client:

MARITIME & COASTGUARD AGENCY

Site/Project:

SHOREHAM CRS

PLANNING APPLICATION

Title:

REPLACEMENT OF TIMBER WINDOWS WITH Upvc DOUBLE GLAZED WINDOWS

Drawn:	DW	Checked:	RJ
Designed:	DW	Approved:	DM
Date:	09/10/2013	Scale: AS SHOWN	A1
Sheet:	1		
Project Number:	Drawing Number:		Revision:
92767DP-BBR	SHOREHAM 001		0

© Copyright Parsons Brinckerhoff

Login: Wiltshire, Daniel
Plot Date: 24/10/2013 14:01:28
File Name: C:\Documents and Settings\daniel.wiltshire\My Documents\Shoreham plans for planning App.dwg