

SHOREHAM COASTGUARD RESCUE STATION: PROPOSED


EXISTING SIDE ELEVATION

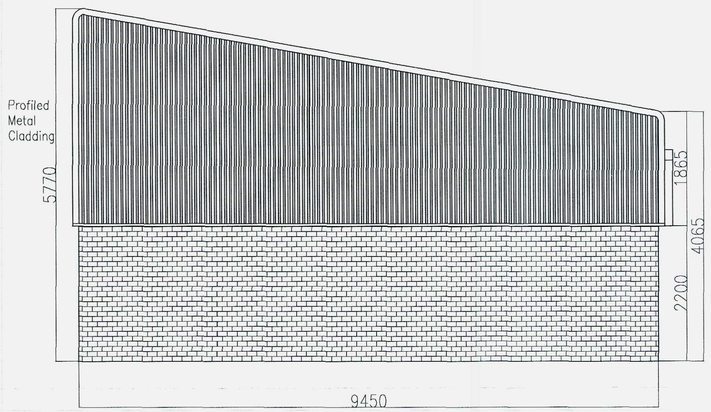


PROPOSED REAR ELEVATION

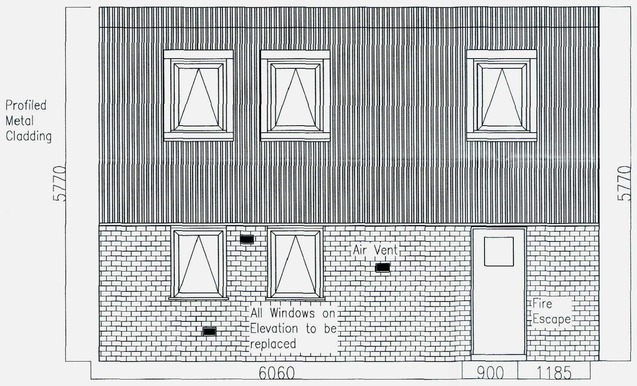


PROPOSED FRONT ELEVATION

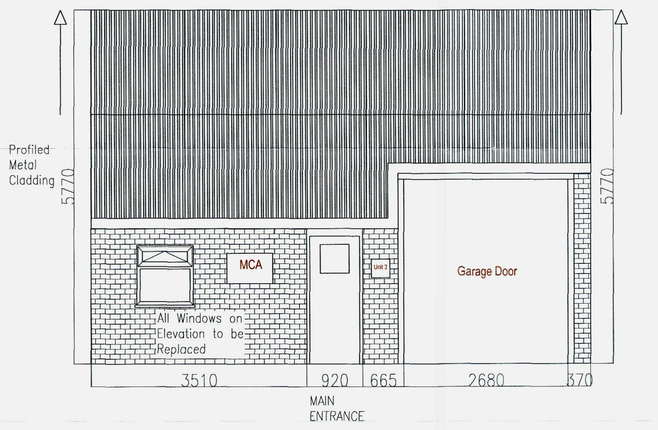

PRPOSED ELEVATIONS 1:50
SHOWING UPVC WINDOWS TO MATCH STYLE OF EXISTING TIMBER WINDOWS.

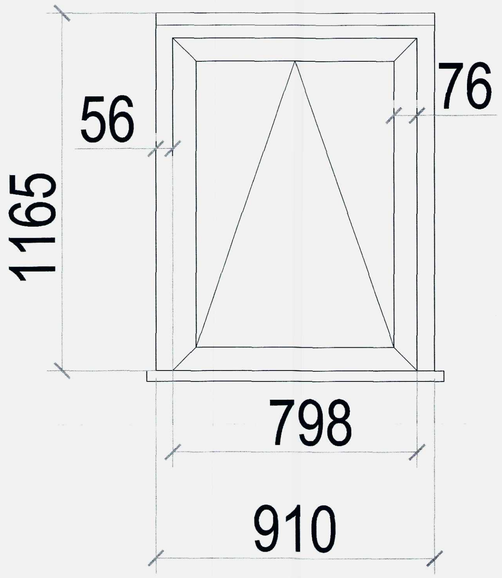

PROPOSED REPLACEMENT Upvc WINDOWS SHOWING PROPOSED PROFILES OF Upvc FRAMES LOCATED ON REAR ELEVATION (BRIGHTON ROAD SIDE), COLOUR TO MATCH EXISTING (ARTISAN RED).
SCALE 1:10

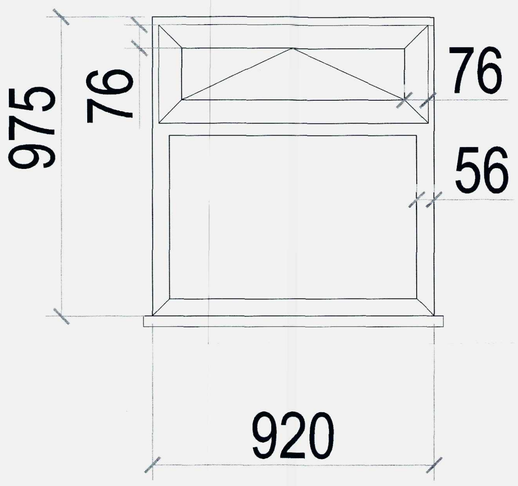


PROPOSED REPLACEMENT Upvc WINDOWS SHOWING PROPOSED PROFILES OF Upvc FRAMES LOCATED ON FRONT ELEVATION (BRIGHTON ROAD SIDE), COLOUR TO MATCH EXISTING (ARTISAN RED).
SCALE 1:10

PROPOSED FLOORPLANS – NO CHANGE PROPOSED.
PLANNING APPLICATION FOR REPLACEMENT OF WINDOWS ONLY


ADUR & WORTHING PLANNING SERVICES	
PLAN	AWDM/ 1581/13
DATE VALID	08 JAN 2014

GROUND FLOOR

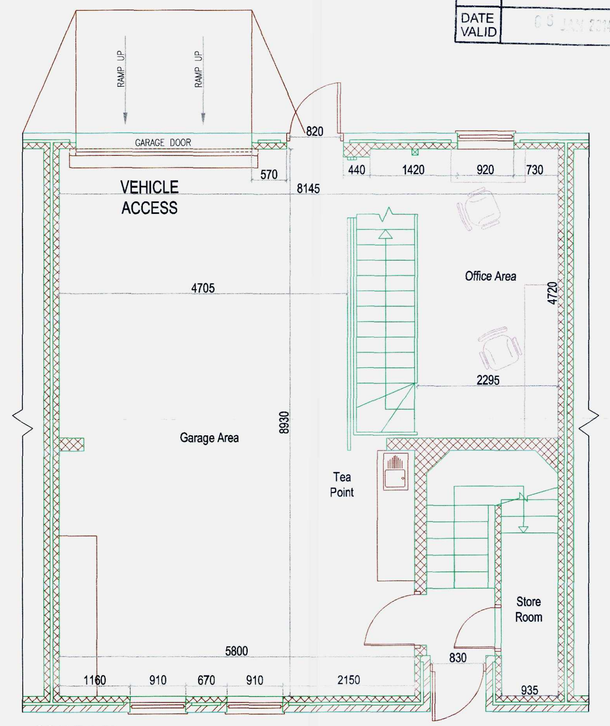

SCALE 1:50

FIRST FLOOR

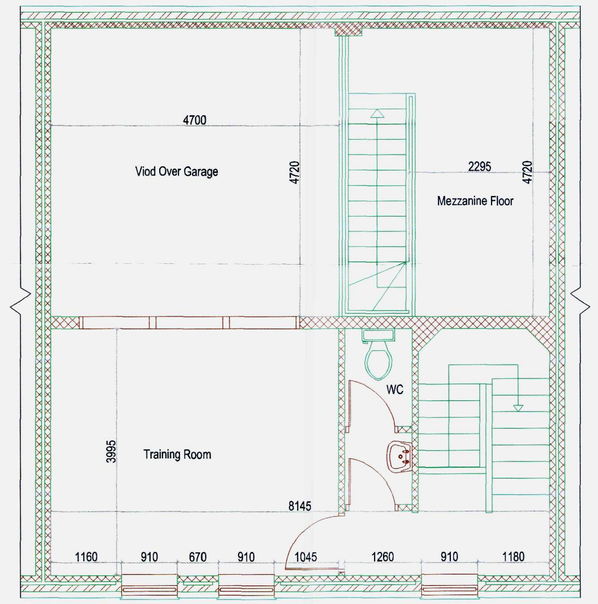

SCALE 1:50


NOTES:

1. SCALED DIMENSIONS MUST NOT BE TAKEN FROM THIS DRAWING.
2. THIS DRAWING MUST BE READ IN CONJUNCTION WITH ALL RELEVANT DRAWINGS, DOCUMENTS & INFORMATION.
3. ANY DISCREPANCY ON THIS DRAWING MUST BE REFERRED TO THE DESIGNER & CLARIFICATION OBTAINED BEFORE COMMENCEMENT OF WORK.
4. ALL DIMENSIONS MUST BE CHECKED ON SITE BEFORE THE COMMENCEMENT OF WORK OR THE PREPARATION OF SPECIALIST DRAWING.





INDICATIVE/ STANDARD Upvc WINDOW PROFILE AND DIMENSIONS

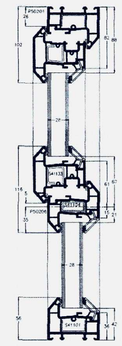

Rev	Date	Description	By	Chk	App
0	24/10/13	PLANNING APPLICATION DRAWINGS FOR ISSUE	DW	RJ	DM

PLANNING ISSUE

PARSONS BRINCKERHOFF
125 YEARS
Queen Victoria House
Redland Hill, Redland
Bristol BS6 6US
Tel: 44-(0)117-933-9300
Fax: 44-(0)117-933-9253

Client:
MARITIME & COASTGUARD AGENCY

Site/Project:
SHOREHAM CRS

PLANNING APPLICATION

Title:
REPLACEMENT OF TIMBER WINDOWS WITH Upvc DOUBLE GLAZED WINDOWS

Drawn: DW		Checked: RJ	
Designed: DW		Approved: DM	
Date: 09/10/2013	Scale: AS SHOWN	A1	Sheet: 2
Project Number: 92767DP-BBR	Drawing Number: SHOREHAM 002		Revision: 0

SCALES AS STATED - ORIGINAL PAPER SIZE A1

© Copyright Parsons Brinckerhoff

Login: Wiltshire_Daniel
Plot Date: 24/10/2013 14:01:59
File Name: C:\Documents and Settings\daniel.wiltshire\My Documents\Shoreham plans for planning App.dwg