




South elevation

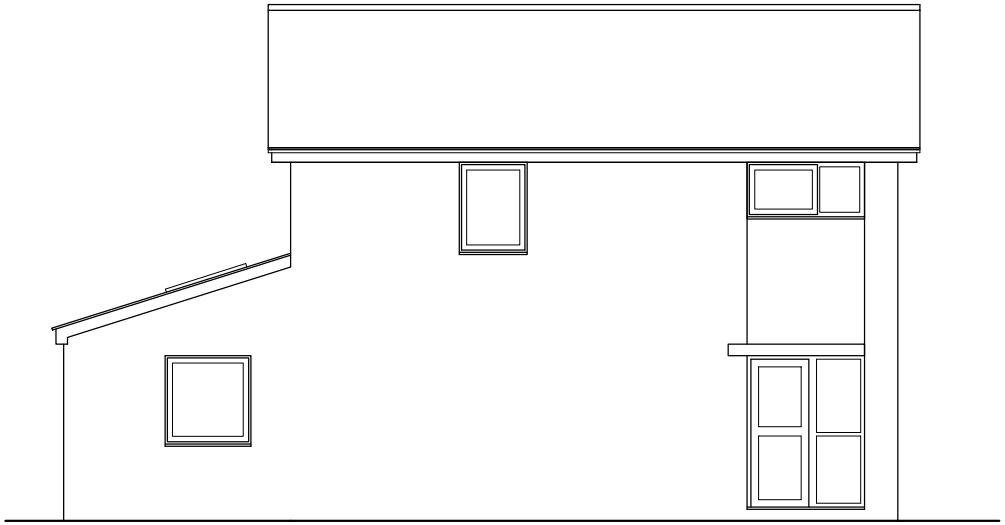


North elevation

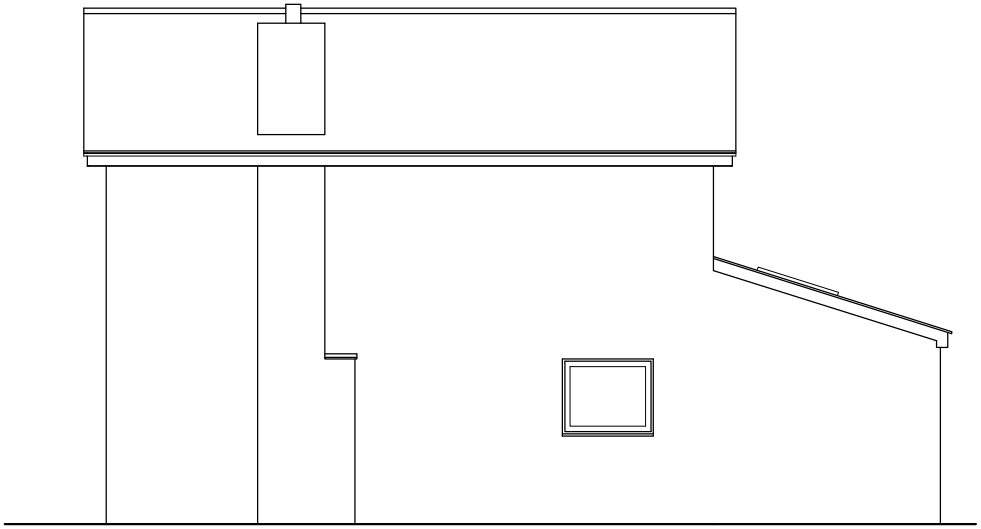

West elevation

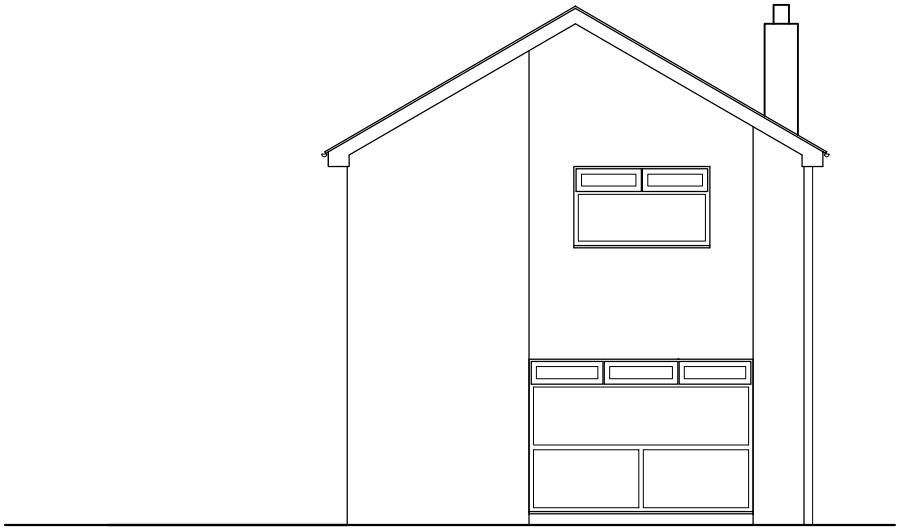

East elevation

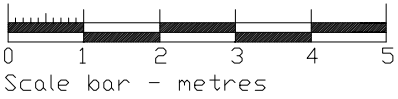

Client:

Gemma McCluskey
42 Boxgrove
Goring-by-Sea

Proposed Work:

Porch to South elevation

Drawing Title:

existing elevations

Drg No: BOXGROVE 31

Rev:

Scale: 1:100 @ A4

Drawn: 21.10.26