

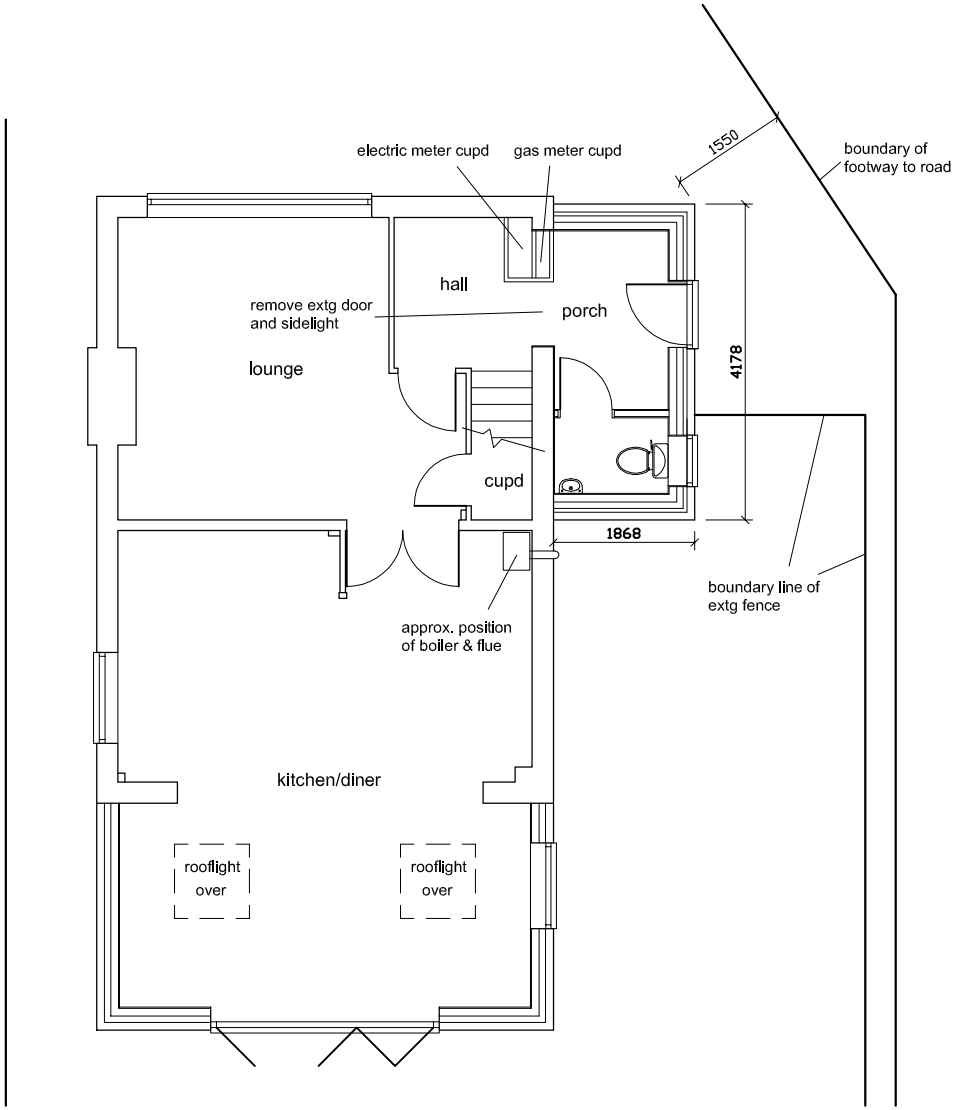


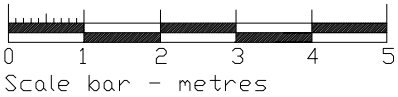

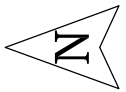

Client:

Gemma McCluskey
42 Boxgrove
Goring-by-Sea

Proposed Work:

Porch to South elevation

Drawing Title:

Proposed ground floor plan

Drg No: BOXGROVE 32

Rev:

Scale: 1:100 @ A4

Drawn: 21.10.26