

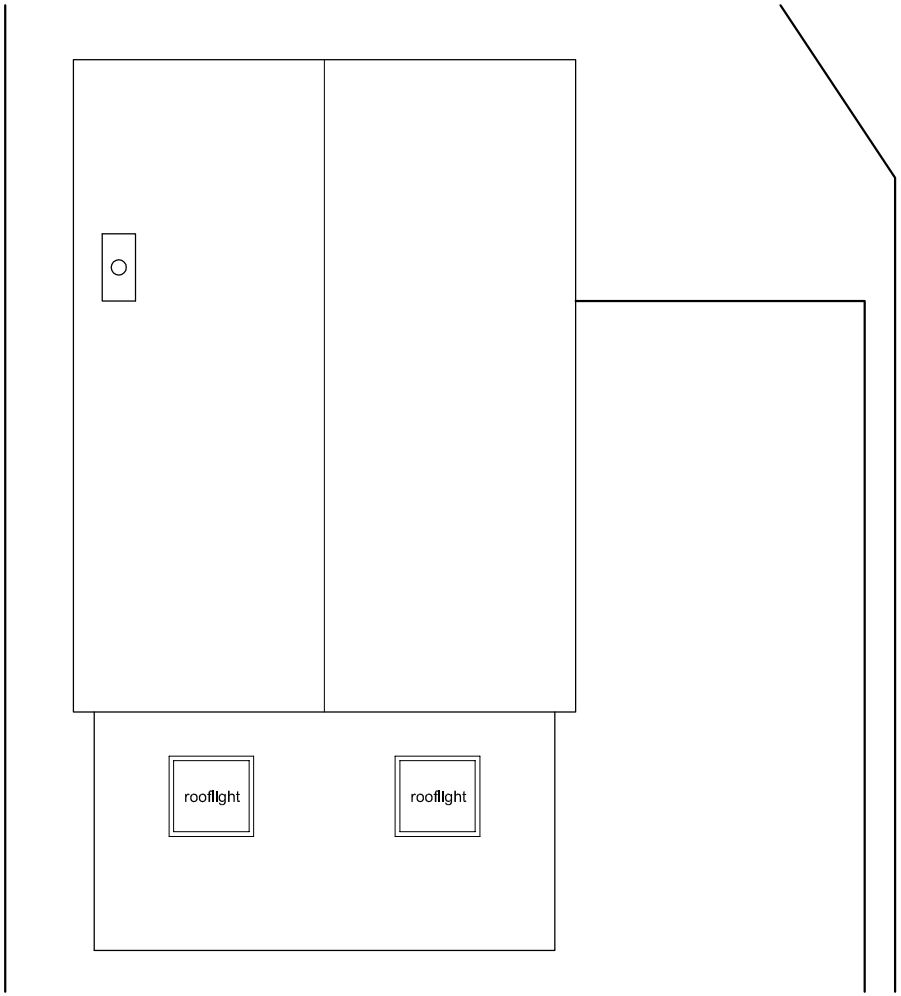


existing

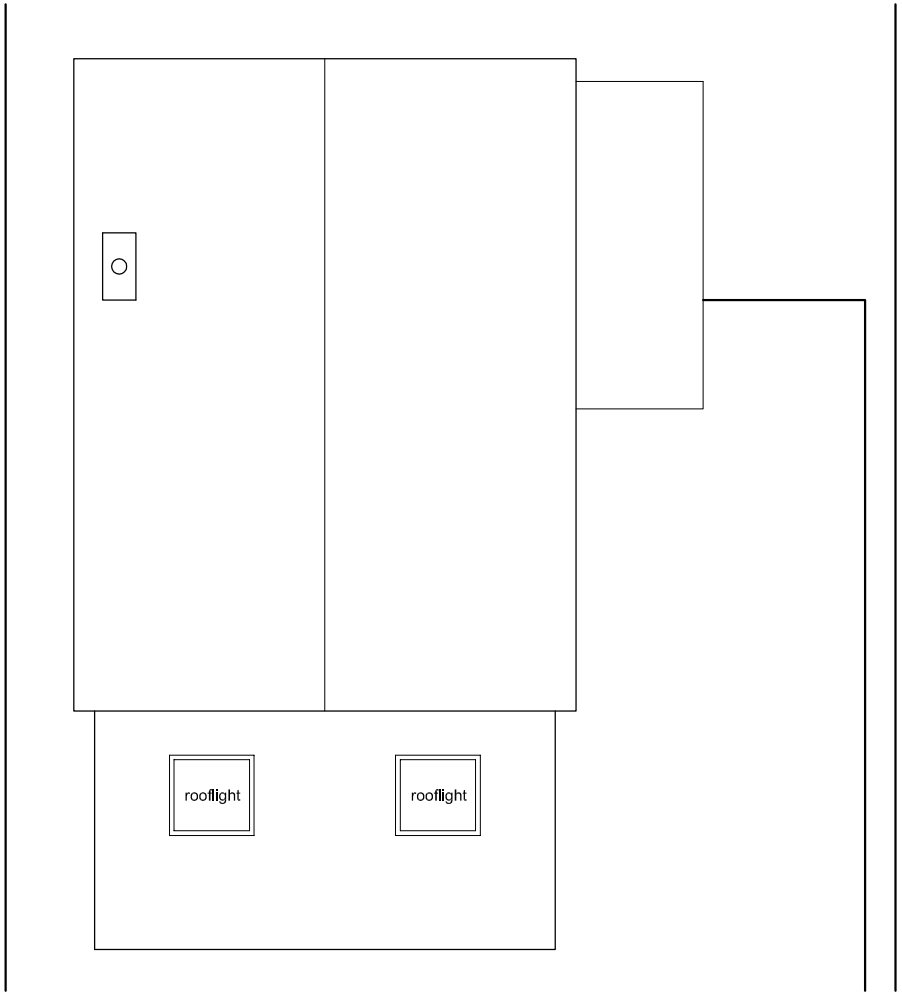

proposed

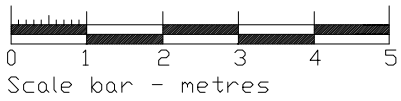

Rev A: Proposed porch roof corrected. 23/10/26

Client:

Gemma McCluskey
42 Boxgrove
Goring-by-Sea

Proposed Work:

Porch to South elevation

Drawing Title:

existing & proposed roof plans

Drg No: BOXGROVE 34A

Rev:

Scale: 1:100 @ A4

Drawn: 21.10.26