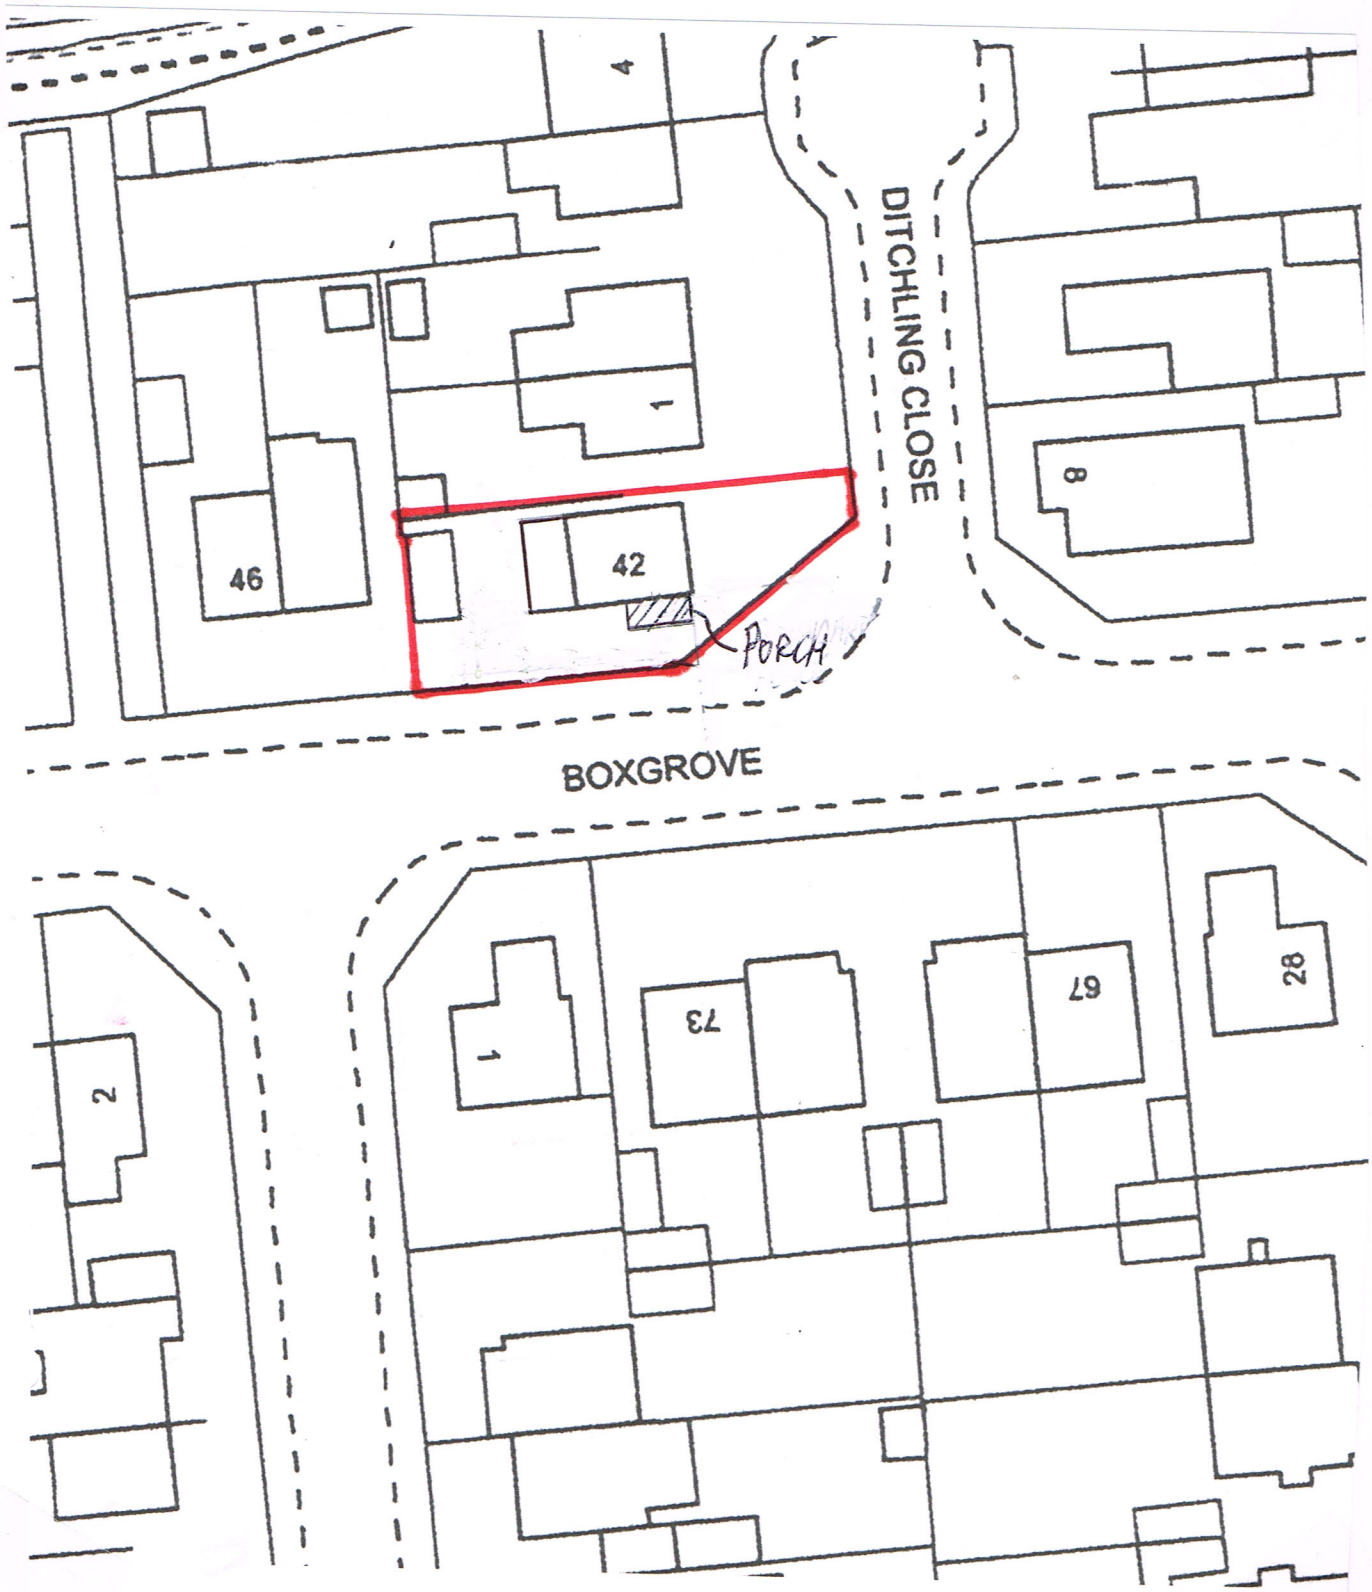


N

0 5 10 15

1:500 Scale bar - metres

Client:

Gemma McCluskey
42 Boxgrove
Goring-by-Sea

Proposed Work:

Porch to South elevation

Drawing Title:

Block plan

Drg No: BOXGROVE 35

Rev:

Scale: 1:500 @ A4

Drawn: 21.10.26