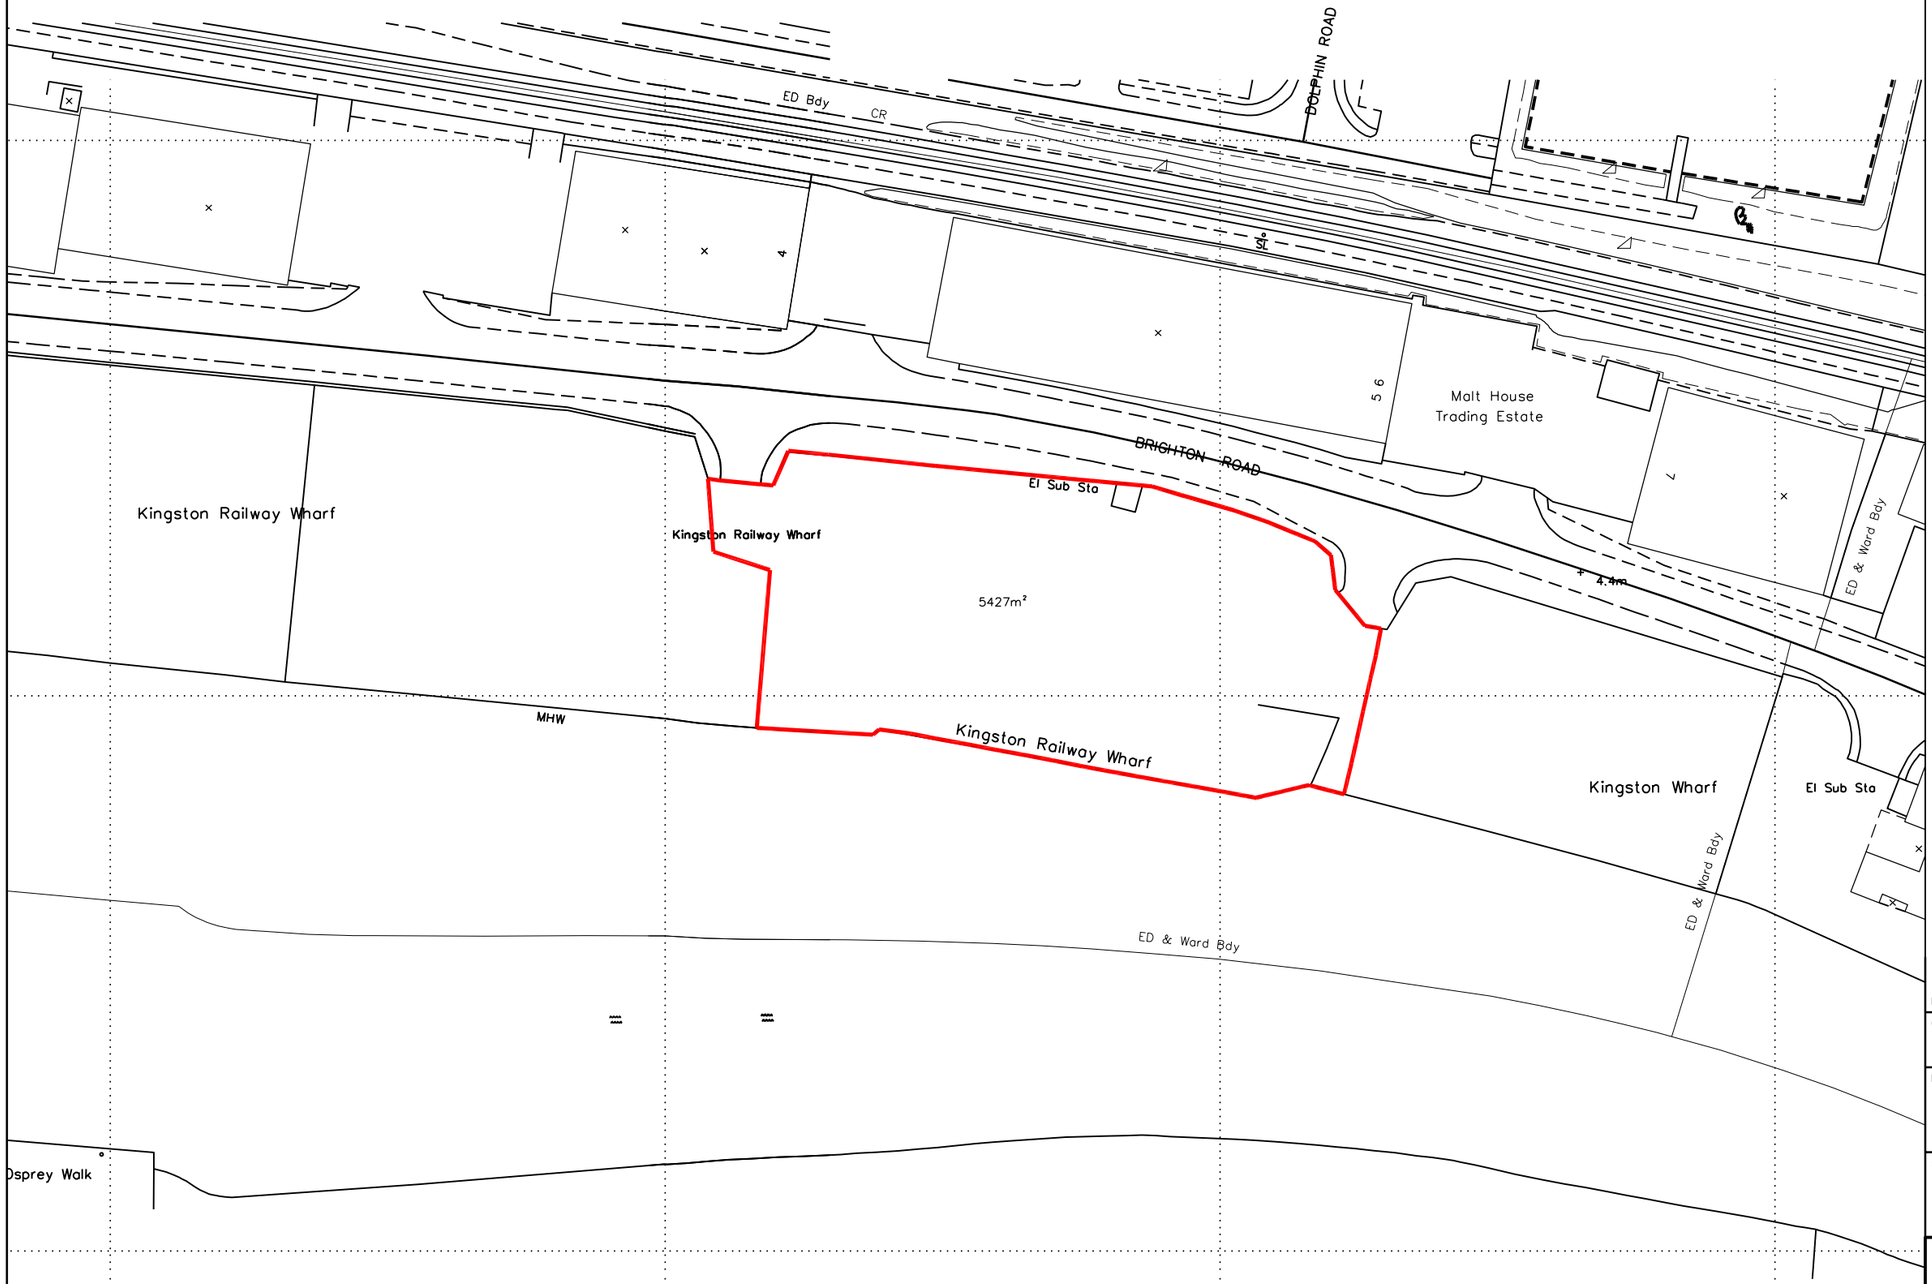

NOTES.

1. GENERAL

(i) This drawing is not to be scaled, work to figured dimensions only, confirmed on site, except for planning purposes.

(ii) This drawing is to be read in conjunction with all relevant architectural drawings, detailed specifications where applicable and all associated drawings in this series.

(iii) Any discrepancy on this drawing is to be reported immediately to the partnership for clarification.

(iv) The contractor is responsible for all temporary works and for the stability of the works in progress.

Revision	Date	By	Rev. No.

Client: DAY AGGREGATES

Project: KINGSTON RAILWAY WHARF, BRIGHTON ROAD, BN43 6RM

Title: SITE LOCATION PLAN

HEMSLEY ORRELL PARTNERSHIP
CONSULTING CIVIL & STRUCTURAL ENGINEERS
HOP House, 41 Church Road, Hove BN3 2BE
Tel : +44 (0)1273 223900 Fax : +44 (0)1273 326767
E-Mail : engineers@hop.uk.com
www.hop.uk.com

Scales	Date	Drawn	Engineer	Checked	Approved	HOP Contact
1:1250	11.06.10	OP	OP	JO	JO	OP

Project No.	Task No.	Dwg. No.	Rev. No.
12276	04	SLP01	

ORIGINAL DRAWING SIZE A3

PROJECTS/12276/DRAWINGS/OS1:1250

© Copyright