


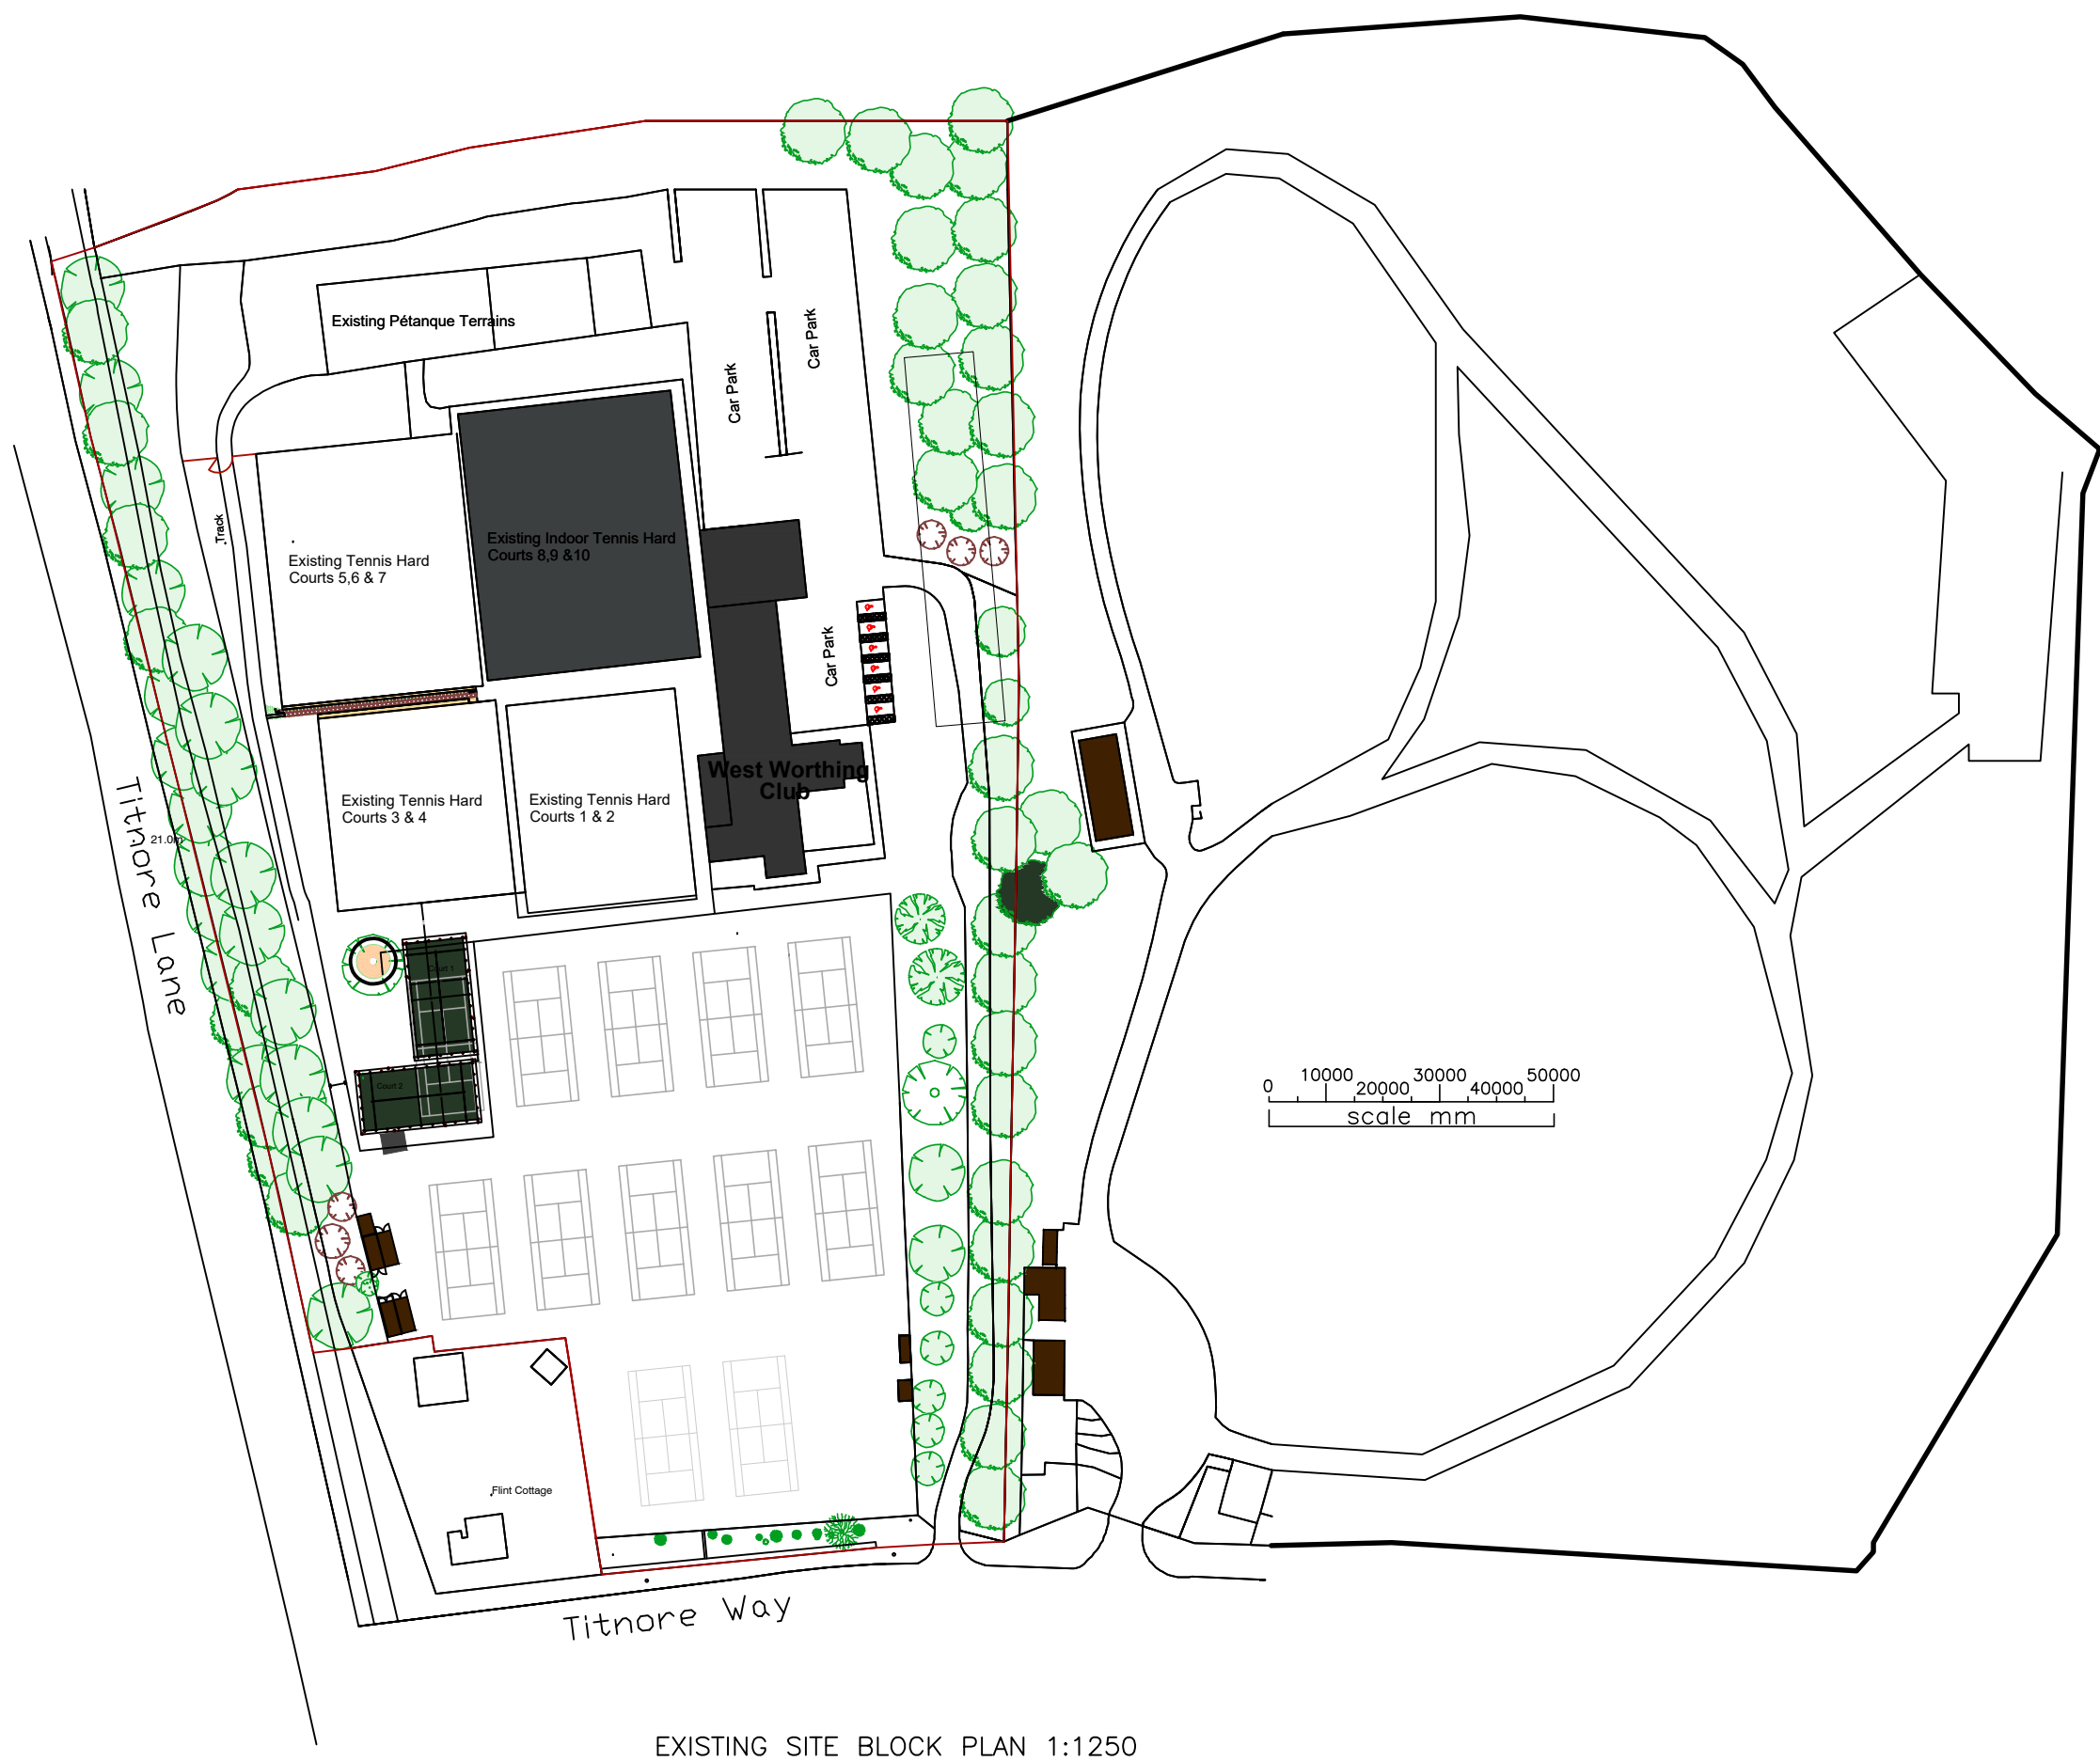

AMdesign

ARCHITECTURE DESIGN DEVELOPMENT
Leeza Aldis-Hobbs ARB RIBA SPAB

Mob: 07756 329400
e-mail: leeza@amdesignltd.co.uk


PROJECT
WEST WORTHING CLUB
TITNORE WAY
BN13 3RT

PROJECT STAGE
PLANNING DISCHARGE

DRAWING
EXISTING PLANS
DRAWING No
441/01

SCALE SITE BLOCK DRAWN LA
DATE SEPT 2026 CHECKED

A1 paper size		
LETTER	REVISION	DATE
This scheme is subject to town planning and all other necessary consents. All dimensions and levels to be checked on site. This drawing is to be read in conjunction with other relevant drawings and documents. Report all discrepancies to the Architect before work commences. AM Design is the trading name of AM Design Ltd © AM Design Ltd. All rights reserved.		

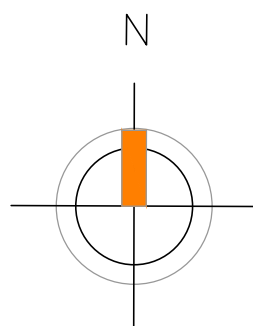

SITE BLOCK PLAN 1:500