



REPLACEMENT WINDOWS AT LANCING SCOUT HQ IN LANCING

1. TYPICAL TIMBER WINDOW
WITH SINGLE GEORGIAN WIRED GLASS
(OPENING TO TOP ONLY)

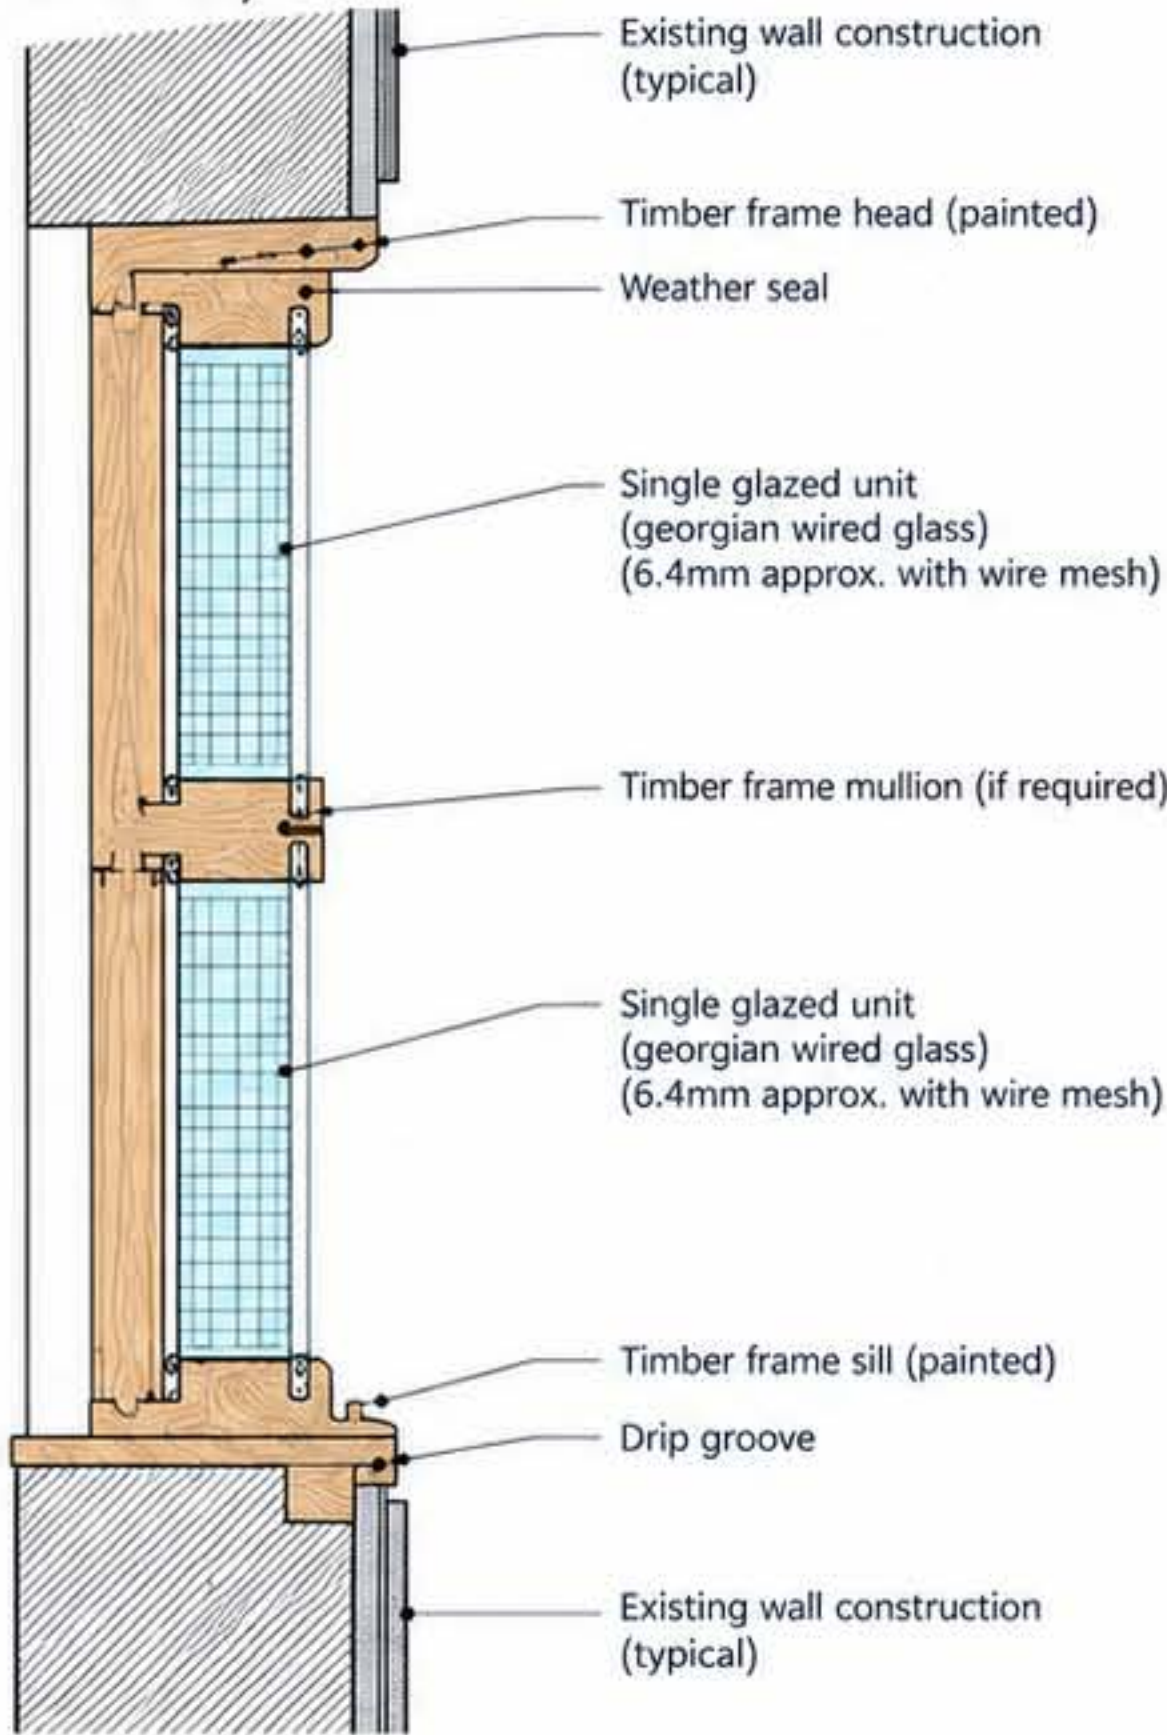

SECTION A-A
(TIMBER WINDOW)
SCALE 1:5

2. TYPICAL UPVC WINDOW
WITH OPENING TO LOWER PART OF WINDOW

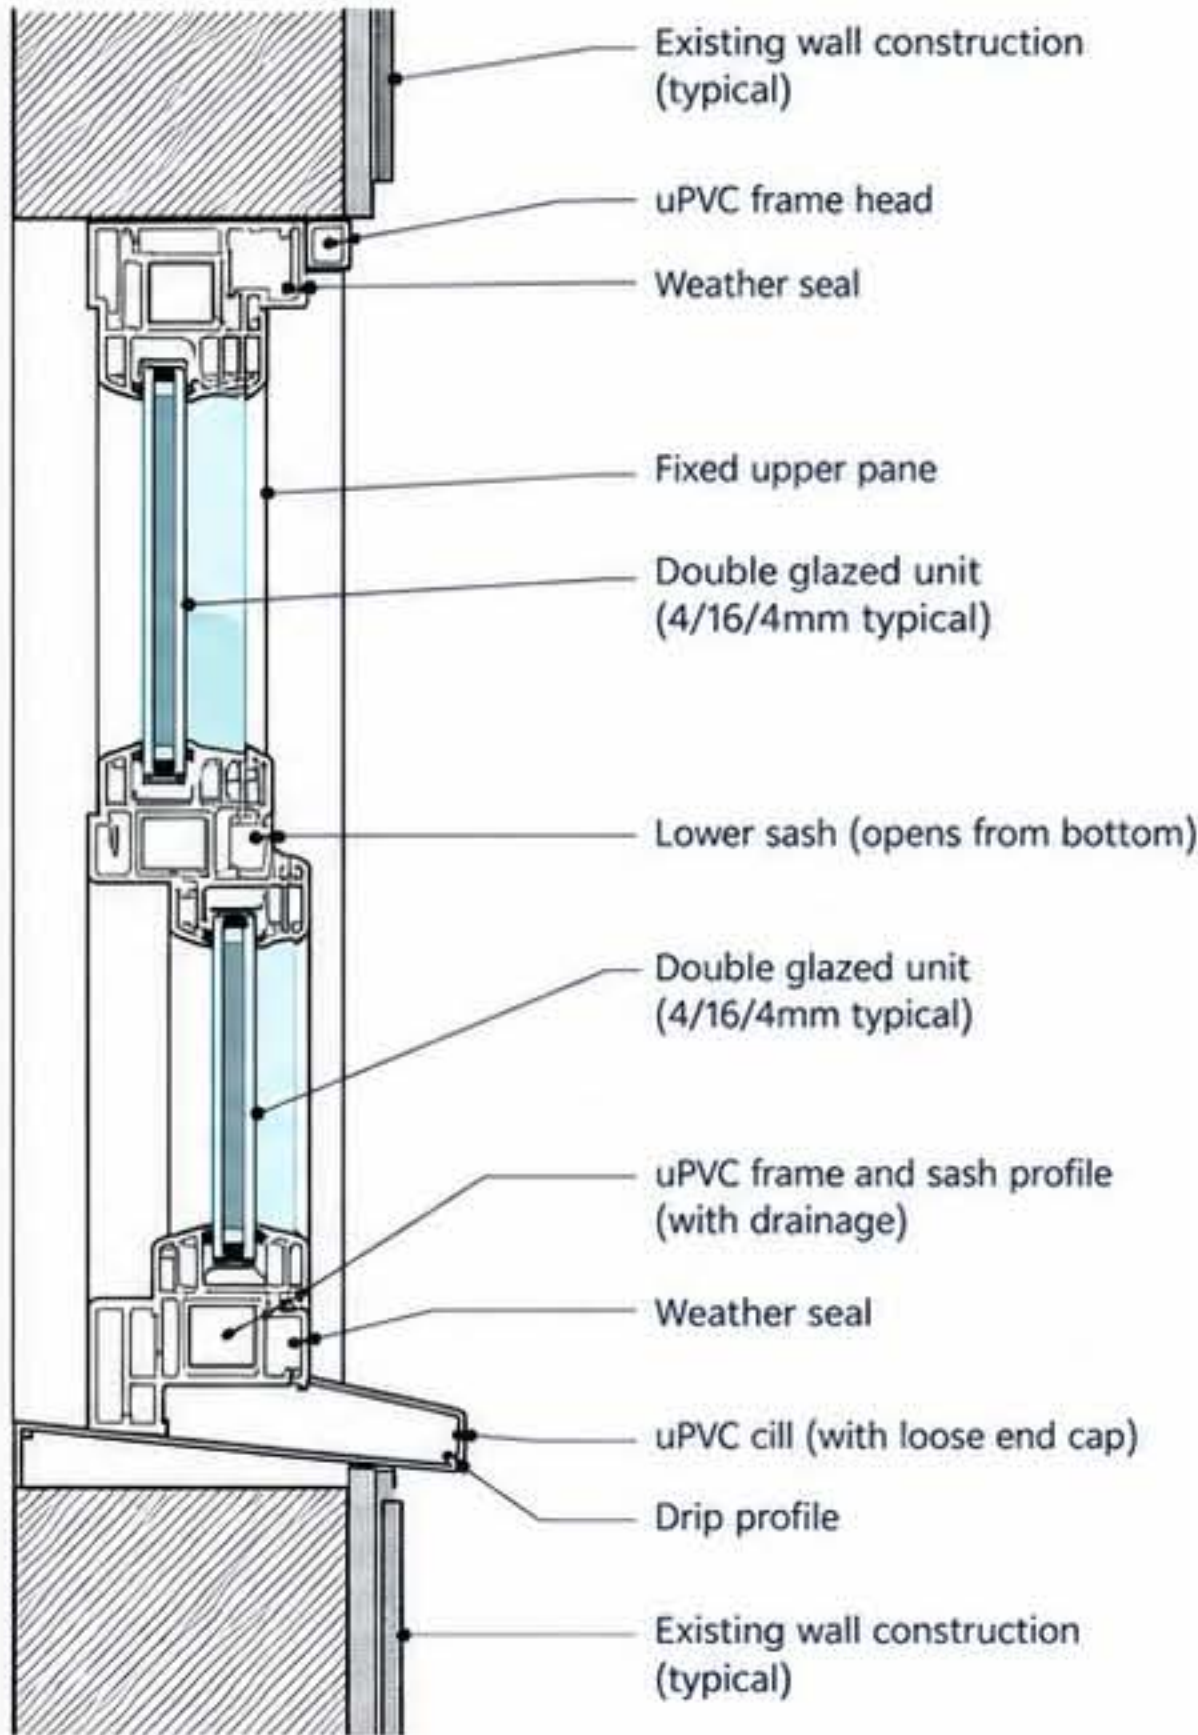

SECTION B-B
(UPVC WINDOW)
SCALE 1:5

- NOTES:**
- 1. ALL WINDOWS TO COMPLY WITH APPROVED DOCUMENT L (CONSERVATION OF FUEL AND POWER) AND APPROVED DOCUMENT K (PROTECTION FROM FALLING, COLLISION AND IMPACT).
 - 2. GLAZING TO BE GEORGIAN WIRED GLASS (AS INDICATED) FOR TIMBER WINDOW.
 - 3. DOUBLE GLAZED UNITS TO BE 4/16/4mm (OR SIMILAR) FOR UPVC WINDOW.
 - 4. ALL DIMENSIONS TO BE CHECKED ON SITE AND COORDINATED WITH EXISTING OPENINGS.
 - 5. REFER TO MANUFACTURERS DETAILS FOR FULL PRODUCT SPECIFICATION AND FIXING REQUIREMENTS.



PROJECT:	REPLACEMENT WINDOWS AT LANCING SCOUT HQ IN LANCING	
DRAWING TITLE:	TYPICAL WINDOW SECTIONS	
SCALE:	1:5 @ A1	A1
DATE:	APR 2025	
DRAWING NO:	RS-LAN-001	