

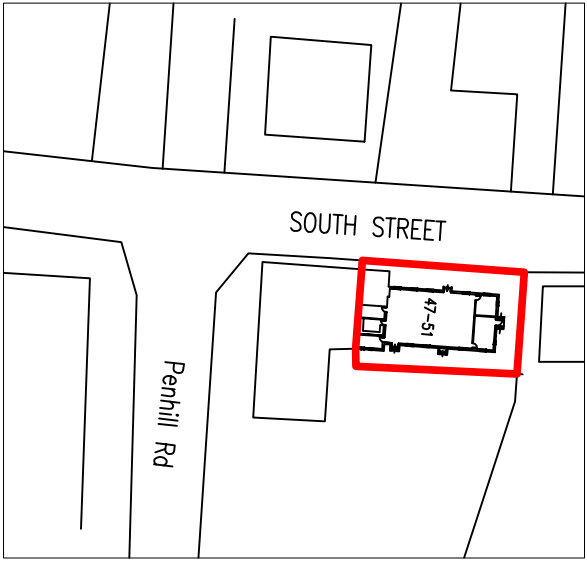


the site

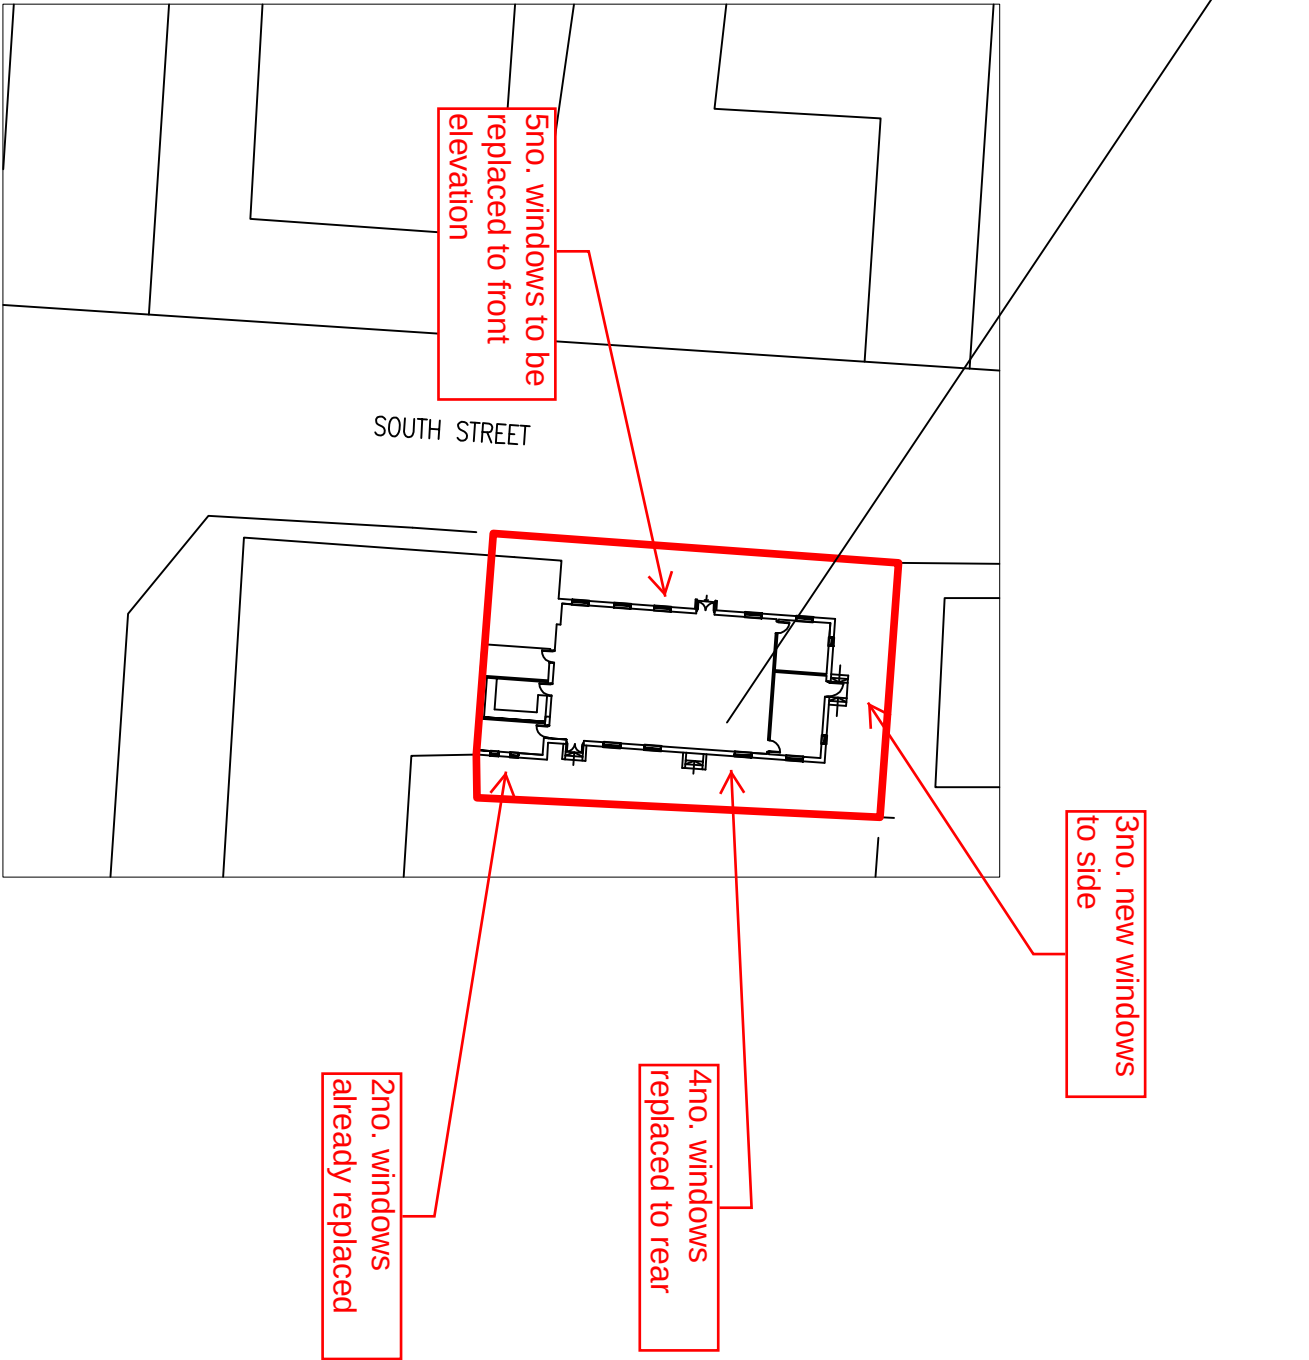


Location PLAN 1:1250

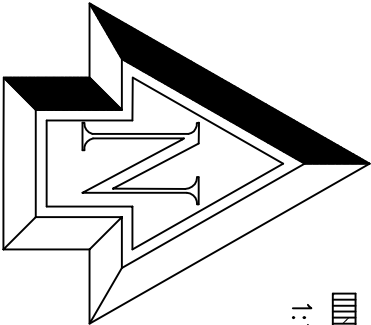

10m 20m 30m 40m 50m
1:1250 Scale Bar

BLOCK PLAN 1:500

10m 20m 30m 40m
1:500 Scale Bar

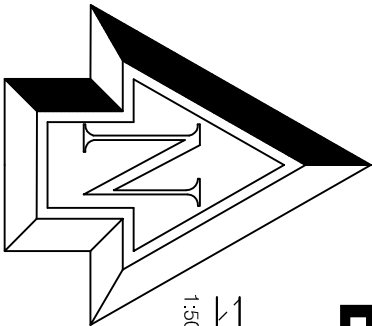

Note: All dimensions to be checked on site.

Copyright of:

BJW Architectural & Planning Services
7 Erringham Rd
Shoreham By Sea
West Sussex
BN43 5NQ
01273 441009
07856899101
e-mail: benw@bjwarchitectural.co.uk
website: bjwarchitectural.co.uk

Project: Proposed works at:
Lancing Scout Hut

Title: BLOCK & Location PLAN

Client:

Scale: 1:500, 1:1250 @ A3 paper size

Date: 18.9.2026 **Drawn:** BJW

Dwg. No. 04 **Rev'n**